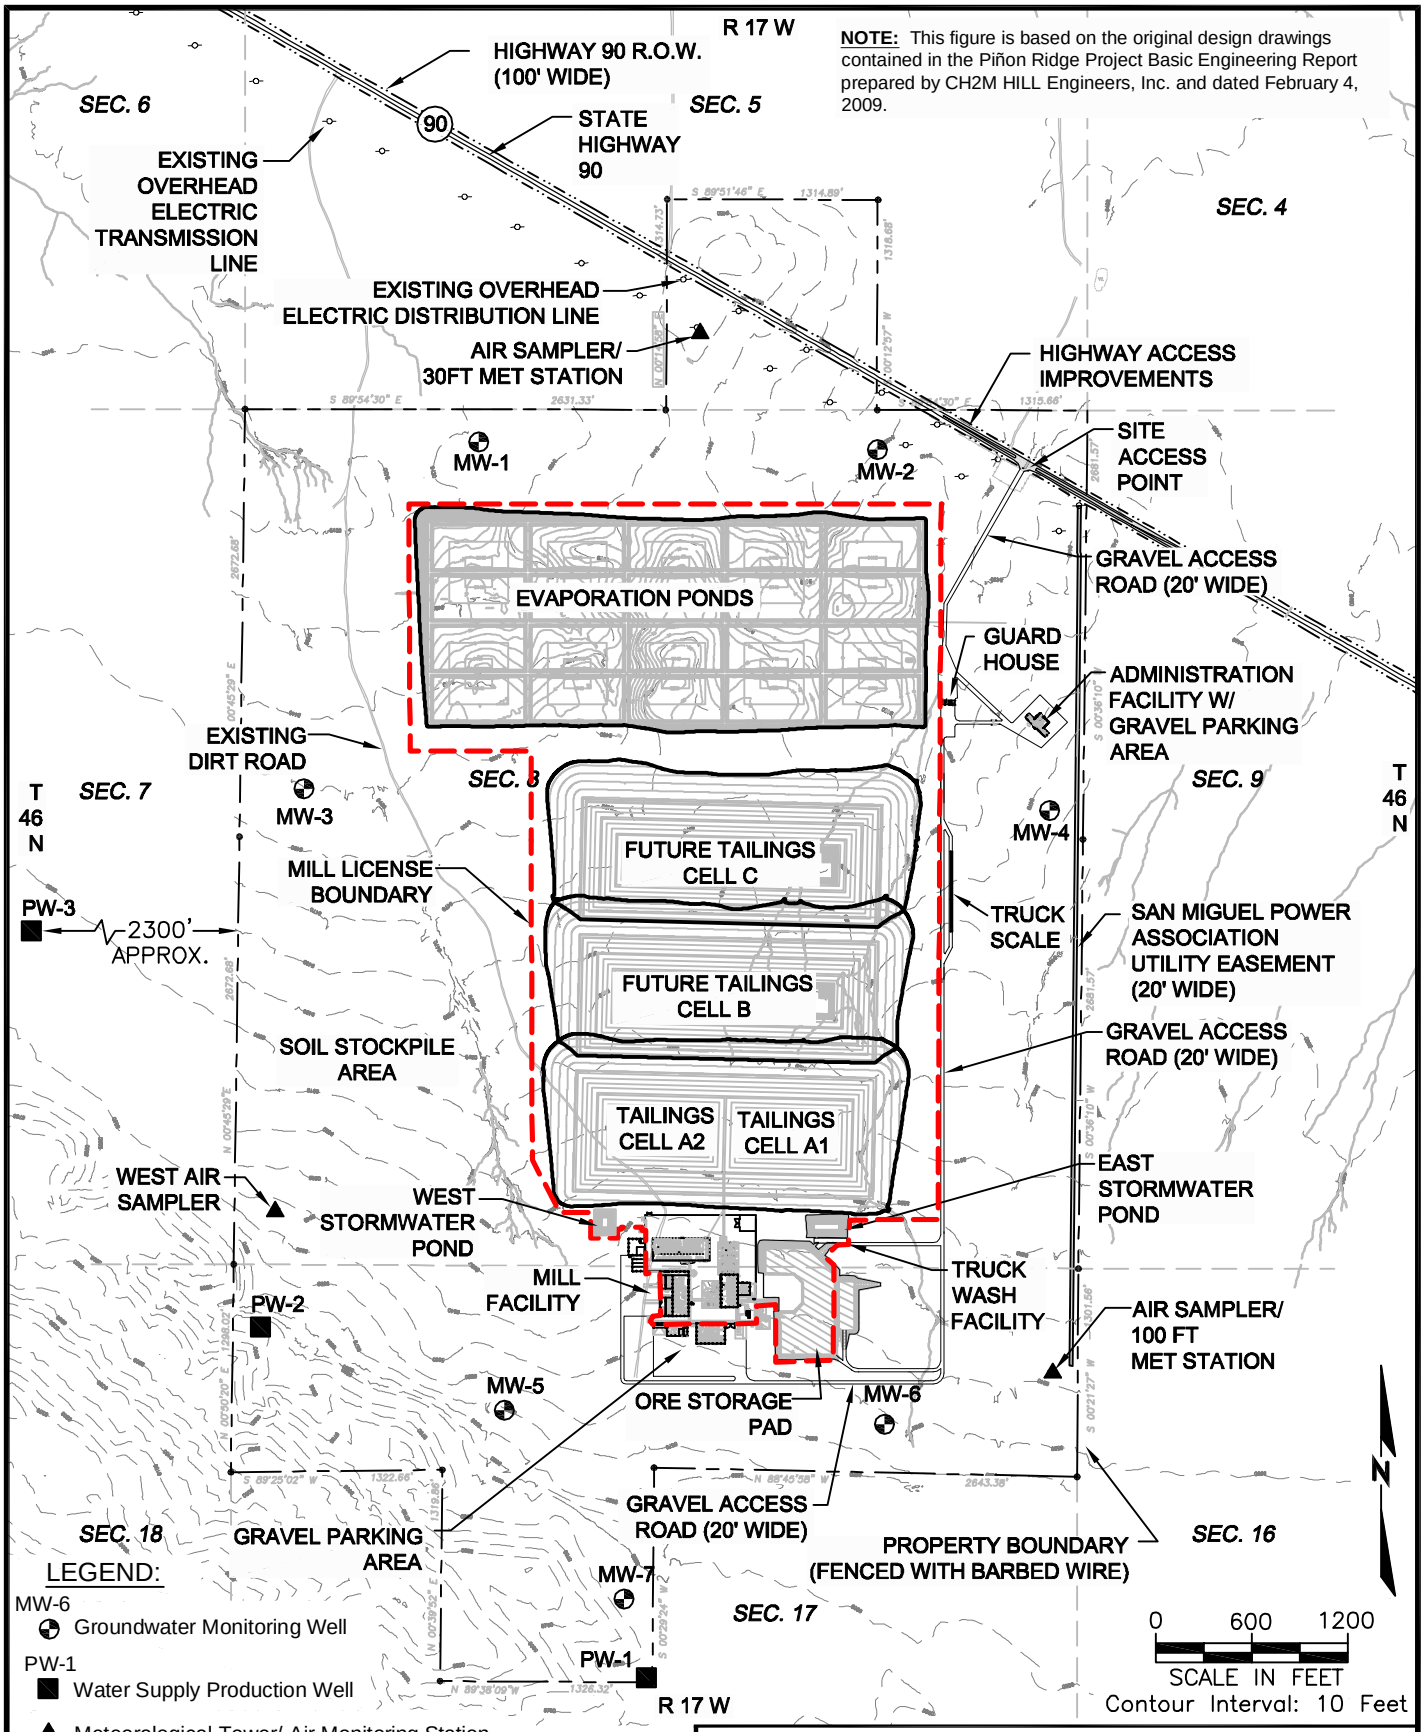

TITLE

SITE PLAN

PROJECT

ENERGY FUELS RESOURCES CORPORATION
PIÑON RIDGE MILL FACILITY
MONTROSE COUNTY, COLORADO

visus CONSULTING GROUP, INC

PROJECT No.		N/A	FILE NAME	FIG0-3-SITE-PLAN
DESIGN	CH2M HILL	2/4/09	SCALE AS SHOWN	REV. A
CADD	JGM	7/17/09		
CHECK	MAM	7/17/09		
REVIEW	FF	7/17/09		

FIGURE 0-3