Dwg Name: N:\07\073-81694_C - SWMP\07381594C002.dwg
Layout Name: 11x17 Landscape Machine: DEN1-W-AWALLACE
Last Update: Oct 20, 2009 16:53 By: AWallace
Last Plot: Oct 23, 2009 16:44 By: AWallace

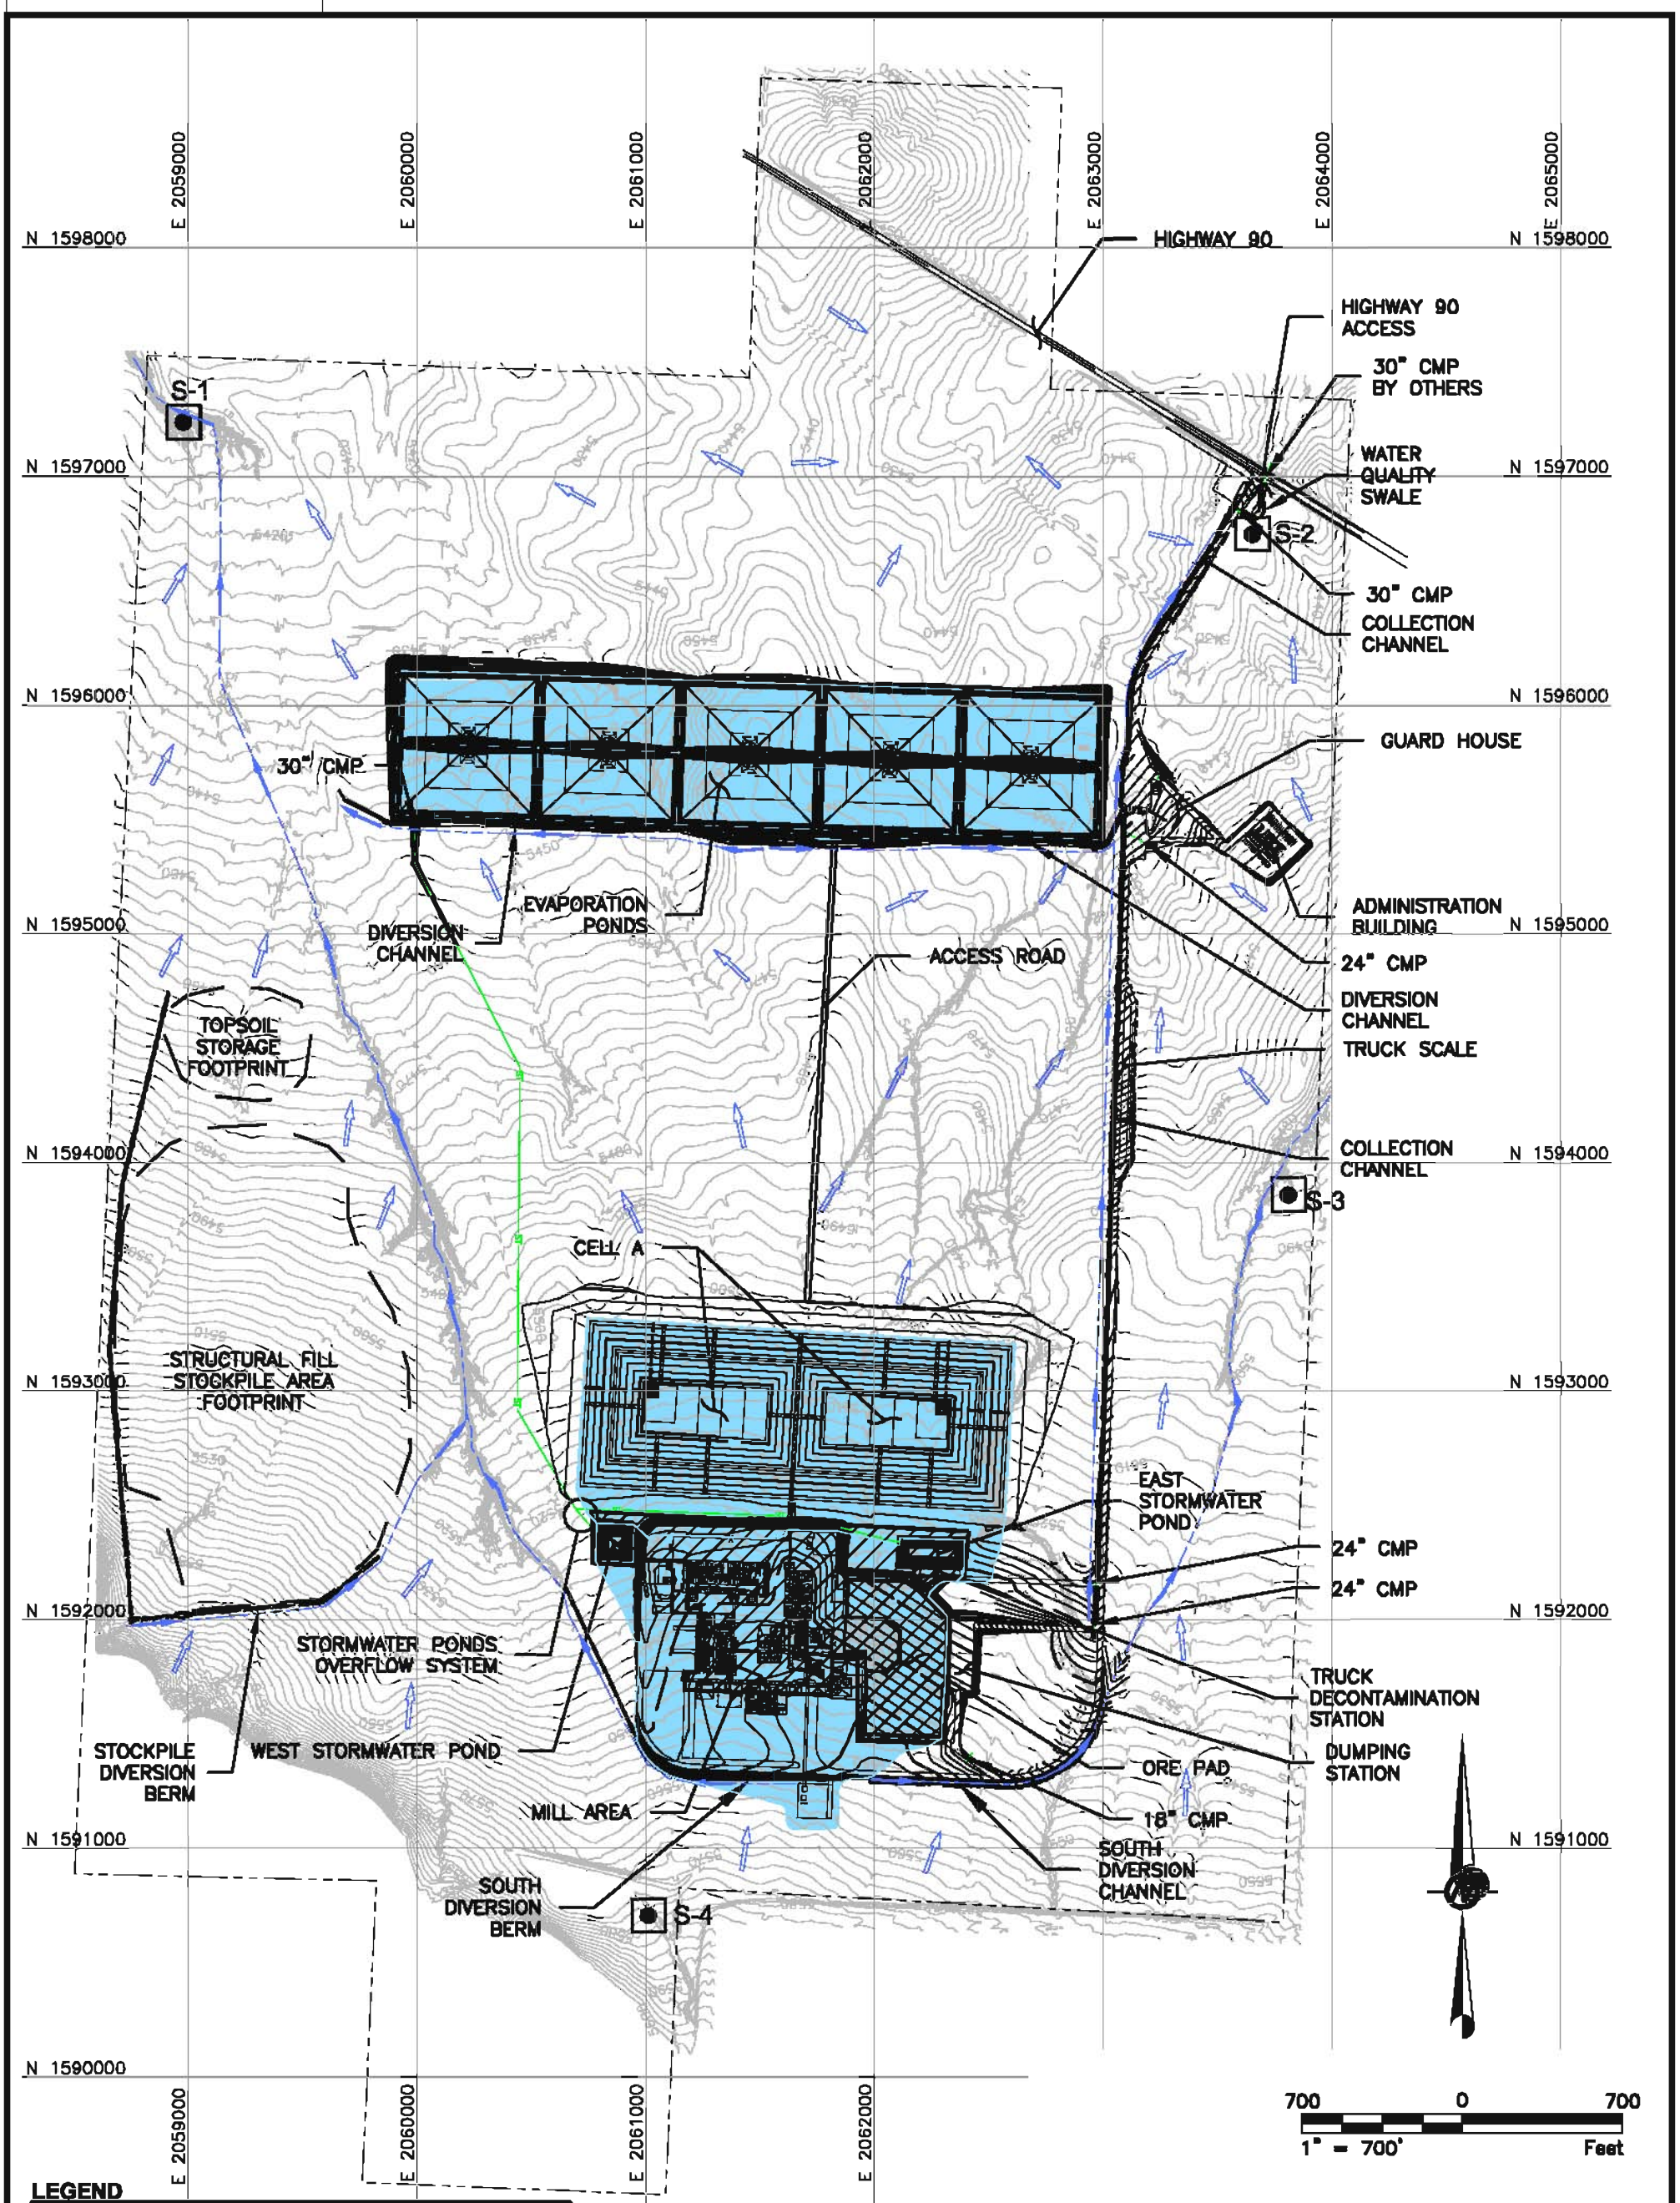

LEGEND

- EXISTING GROUND TOPOGRAPHY
- ZERO DISCHARGE AREA
- PROPOSED GRADES
- PROJECT BOUNDARY
- STORMWATER PONDS OVERFLOW SYSTEM
- STOCKPILE AREA FOOTPRINTS
- SITE DRAINAGE
- SHEET FLOW DRAINAGE
- S-1 SURFACE WATER SAMPLER LOCATION

PROJECT

ENERGY FUELS RESOURCES CORPORATION
PIÑON RIDGE PROJECT
MONTROSE COUNTY, COLORADO

TITLE

SITE FACILITIES MAP PHASE 1

Golder Associates
DENVER, COLORADO

PROJECT No.	073-81694		FILE No.	07381694C002
DESIGN	SPS	10/20/09	SCALE AS SHOWN	REV. A
CADD	AKW	10/20/09	2A	
CHECK	SPS	10/20/09		
REVIEW	KFM	10/20/09		

Plot Time: 10/23/09 16:44