Dwg Name: N:\07\073-81684_C - SWMP\0738168 4C004.dwg
Layout Name: Layout1 Machine: DEN1-W-AWALLACE
Last Update: Oct 20, 2009 15:56 By: AKWallace
Last Plot: Oct 23, 2009 16:47 By: AKWallace

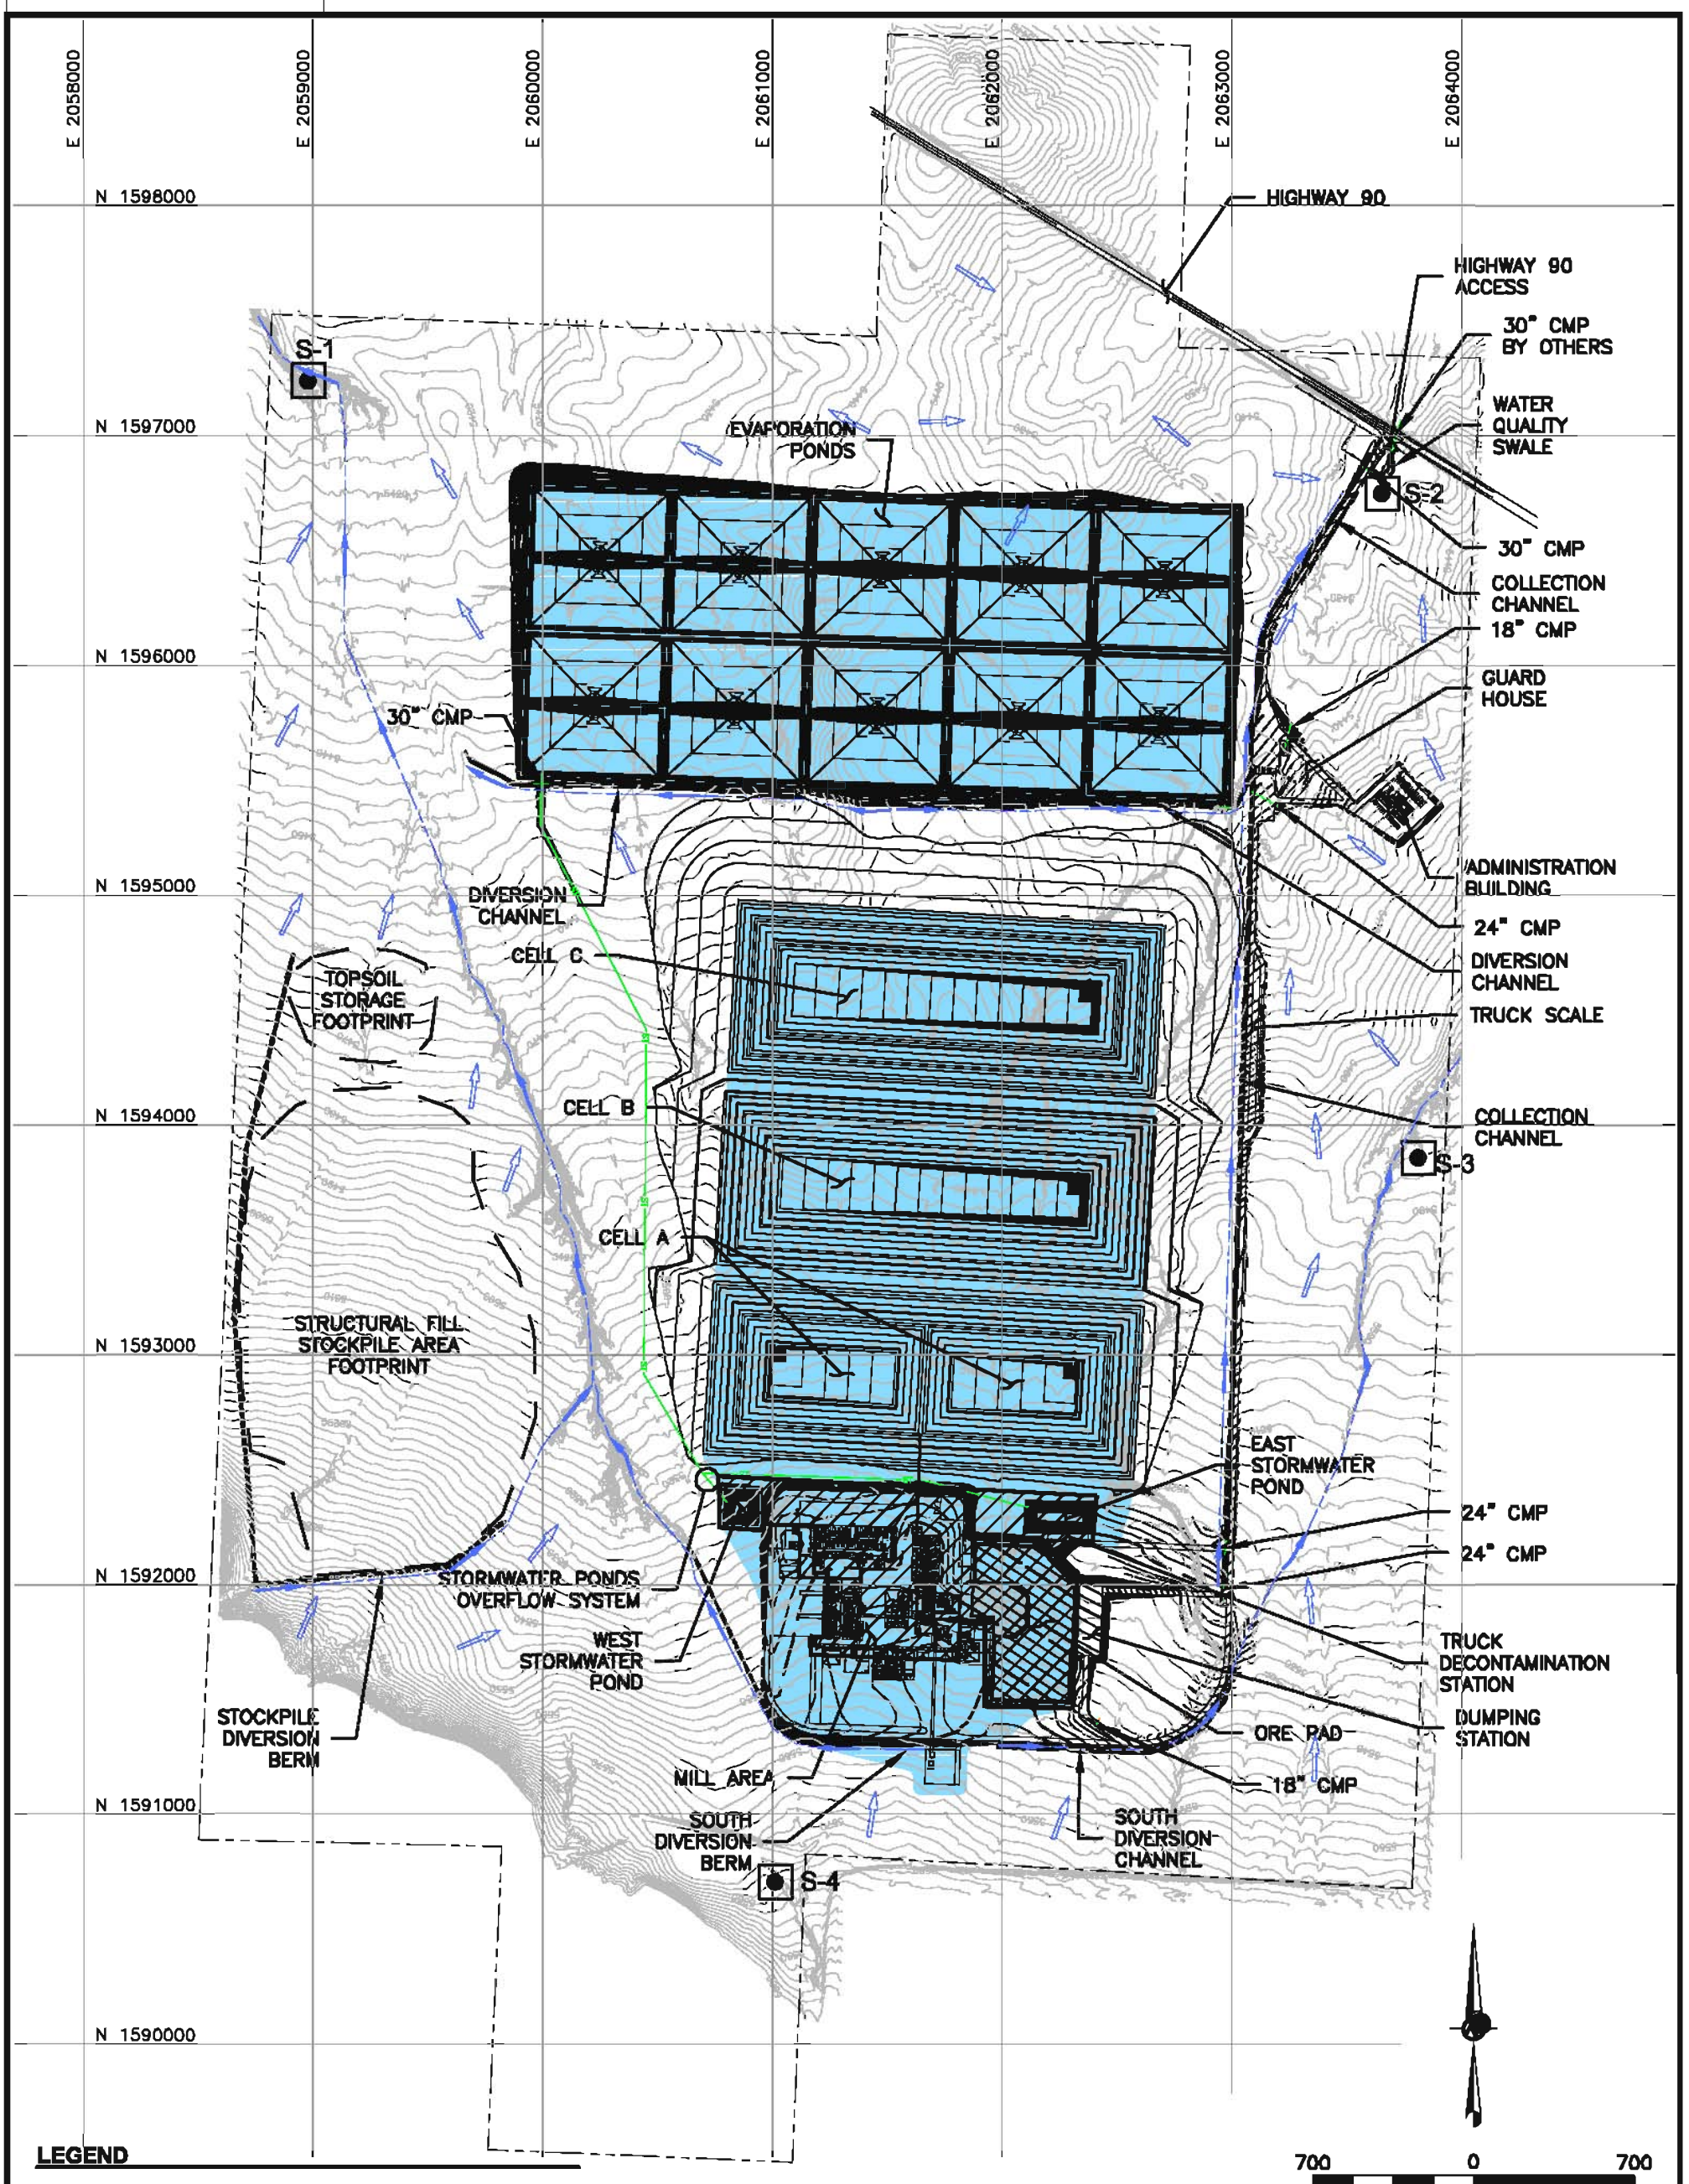

LEGEND

- EXISTING GROUND TOPOGRAPHY
- PROPOSED GRADES
- PROJECT BOUNDARY
- STORMWATER PONDS OVERFLOW SYSTEM
- STOCKPILE AREA FOOTPRINTS
- SITE DRAINAGE
- SHEET FLOW DRAINAGE
- S-1 SURFACE WATER SAMPLER LOCATION
- ZERO DISCHARGE AREA

PRO

ENERGY FUELS RESOURCES CORPORATION
PIÑON RIDGE PROJECT
MONTROSE COUNTY, COLORADO

TITLE

SITE FACILITIES MAP FULL BUILD-OUT

Golder Associates
DENVER, COLORADO

PROJECT No.	073-81684		FILE No.	0738168 4C004
DESIGN	SPS	10/20/09	SCALE AS SHOWN	REV. A
CADD	AKW	10/20/09	2B	
CHECK	SPS	10/20/09		
REVIEW	KFM	10/20/09		

Plot Time: 10/23/09 16:47