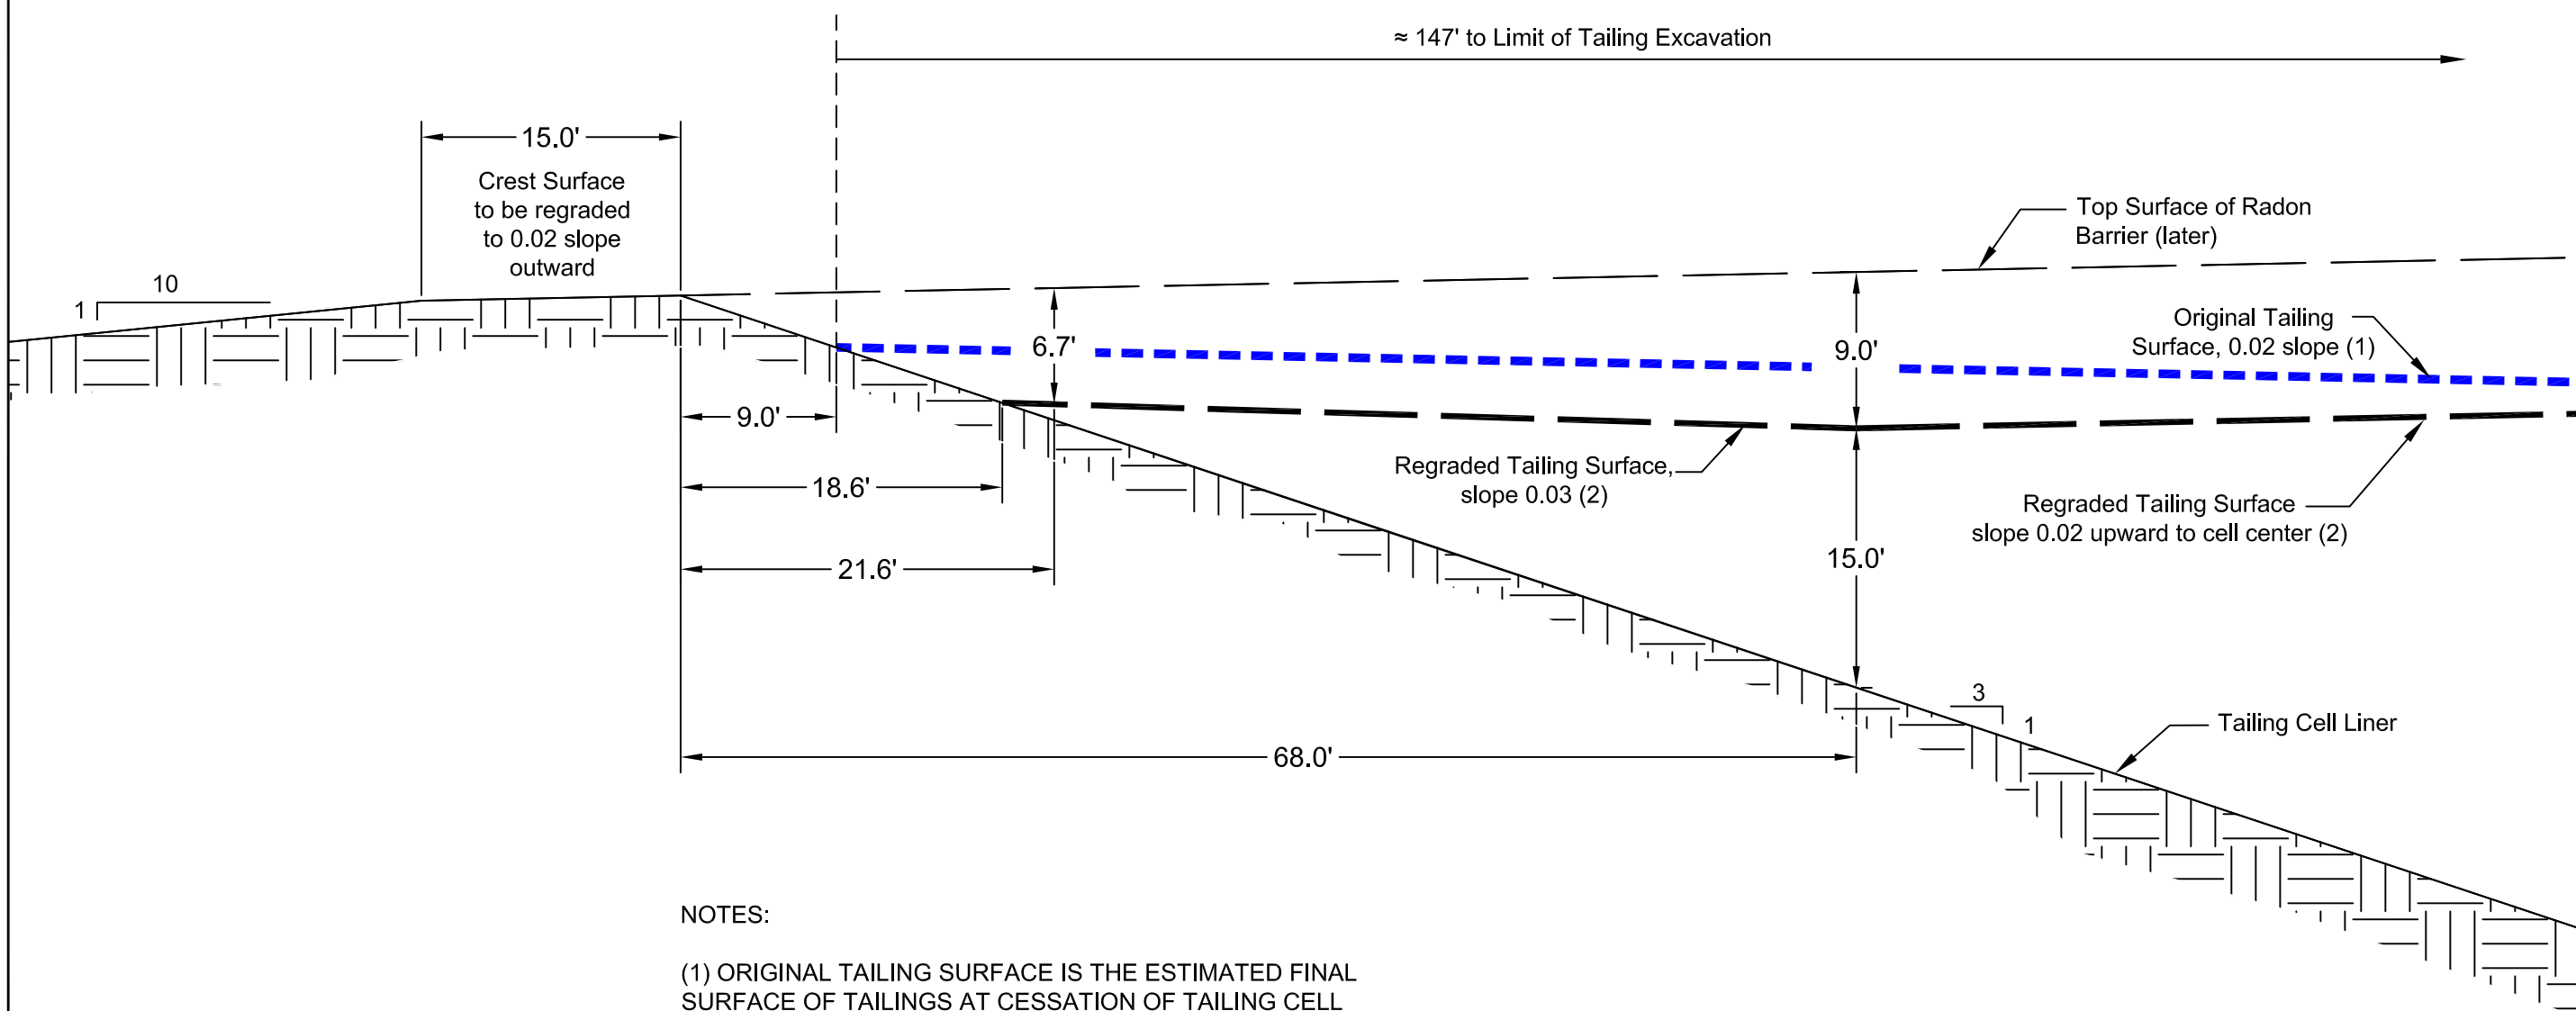

NOTES:

(1) ORIGINAL TAILING SURFACE IS THE ESTIMATED FINAL SURFACE OF TAILINGS AT CESSATION OF TAILING CELL OPERATION (GOLDER, 2008b)

(2) REGRADED TAILING SURFACE IS CREATED BY EXCAVATION OF TAILINGS ALONG MARGINS OF CELL AND PLACEMENT OF THOSE TAILINGS TOWARD CENTER OF CELL

10 0 5 10 ft

SCALE: 1 inch = 10 feet

The information included on this graphic representation has been compiled from a variety of sources, which have not been independently verified by Kleinfelder. Subsequently, Kleinfelder makes no representations or warranties, express or implied, as to accuracy, completeness, timeliness, or rights to the use of such information. This document is not intended for use as a land survey product or a construction design document. The use or misuse of the information contained on this graphic representation is at the sole risk of the party using or misusing the information.

KLEINFELDER
Bright People. Right Solutions.
www.kleinfelder.com
PROJ. NO. 89241
ACAD FILE: Closure Cover_Cell A2.dwg

FIGURE 4

Energy Fuels Resources
44 Union Blvd., Suite 600
Lakewood, CO 80228
PH. 303.974.2140

TYPICAL SECTION TAILING REGRADING AT MARGIN OF CELL

PIÑON RIDGE PROJECT
MONTROSE COUNTY, COLORADO

DESIGNED BY: AKK
DRAWN BY: PD
CHECKED BY: MV
DATE: JAN 2009
SCALE: AS SHOWN