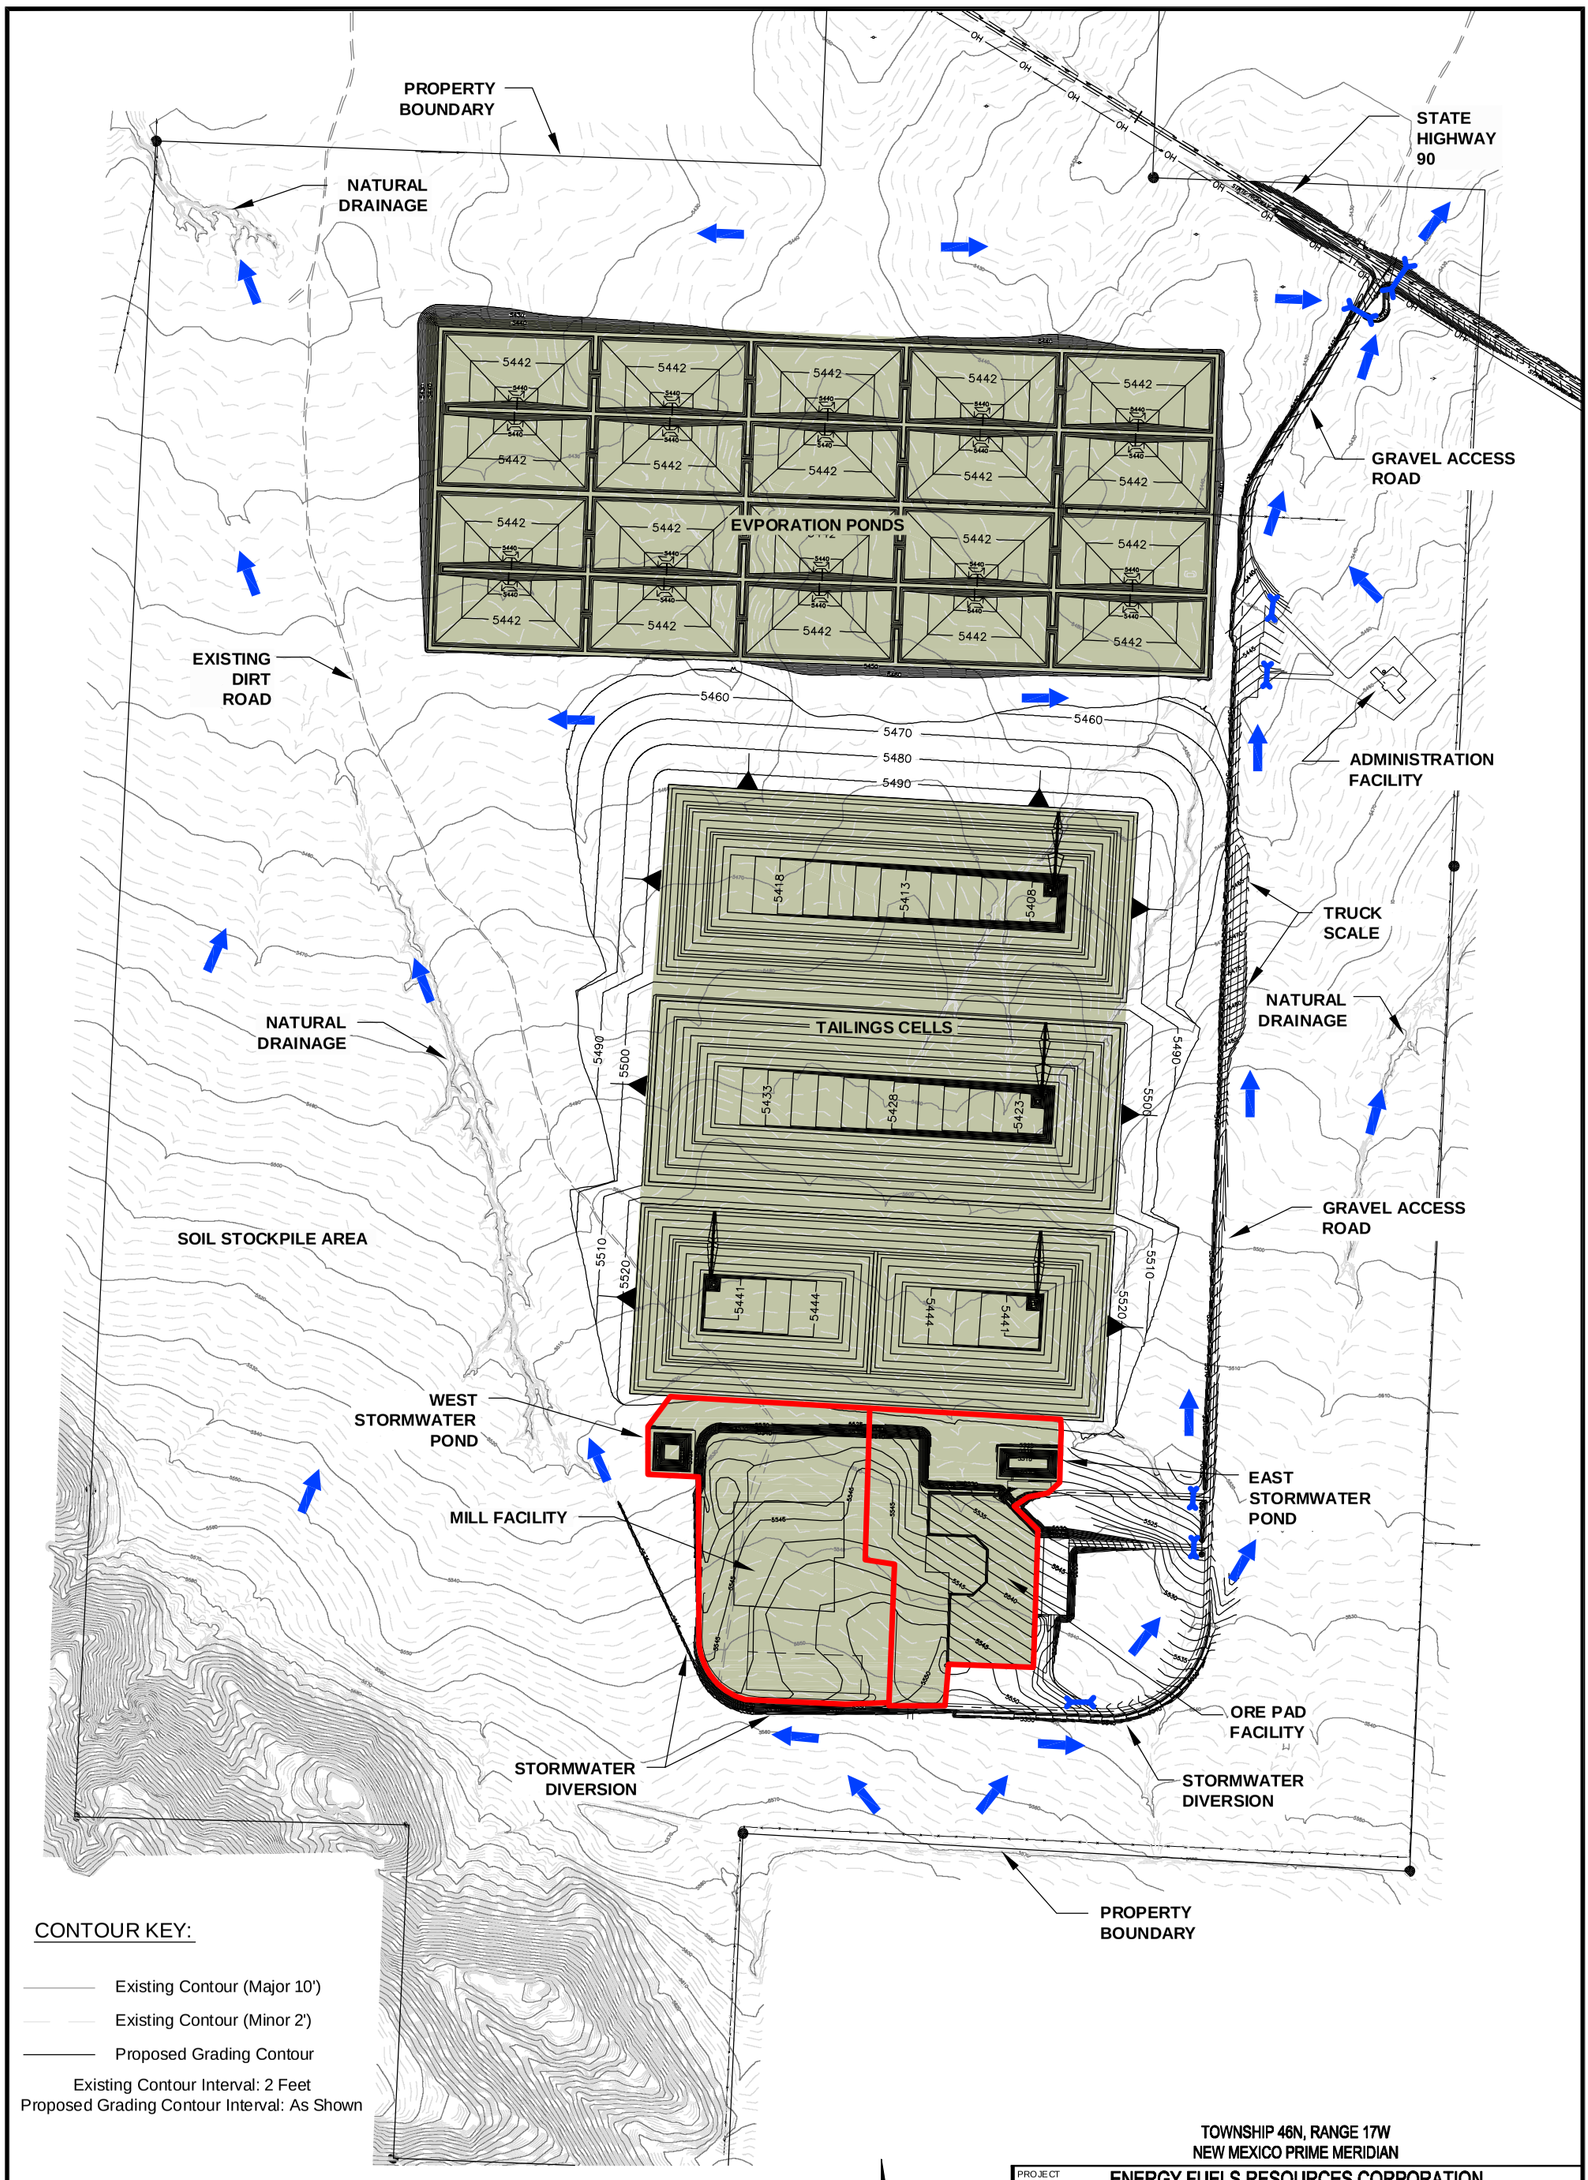

CONTOUR KEY:

- Existing Contour (Major 10')
- Existing Contour (Minor 2')
- Proposed Grading Contour

Existing Contour Interval: 2 Feet
Proposed Grading Contour Interval: As Shown

NOTES:

1. Precipitation and stormwater runoff that contacts Zero Discharge Facilities (shaded areas) is contained in lined ponds or cells and recycled for use in the mill.

LEGEND:

- Stormwater Flow Direction
- Culvert
- Zero Discharge Facilities
- Stormwater Pond Catchment Area

N

0 300 600
SCALE IN FEET

TOWNSHIP 46N, RANGE 17W
NEW MEXICO PRIME MERIDIAN

PROJECT
ENERGY FUELS RESOURCES CORPORATION
PIÑON RIDGE MILL FACILITY
MONTROSE COUNTY, COLORADO

TITLE
PRELIMINARY SITE GRADING AND DRAINAGE PLAN

PROJECT No.		N/A	FILE NAME	Fig8-Grading_Drainage	
DESIGN	EFR	9/08	SCALE	AS SHOWN	REV. A
CADD	JGM	9/24/08			
CHECK	MAM	9/24/08			
REVIEW	FF	9/30/08			

FIGURE 8