PLOTTED: 13 Feb 2009, 9:21am, jgordon

The information included on this graphic representation has been compiled from a variety of sources, which have not been independently verified by Kleinfelder. Subsequently, Kleinfelder makes no representations or warranties, express or implied, as to accuracy, completeness, timeliness, or rights to the use of such information. This document is not intended for use as a land survey product or a construction design document. The use or misuse of the information contained on this graphic representation is at the sole risk of the party using or misusing the information.

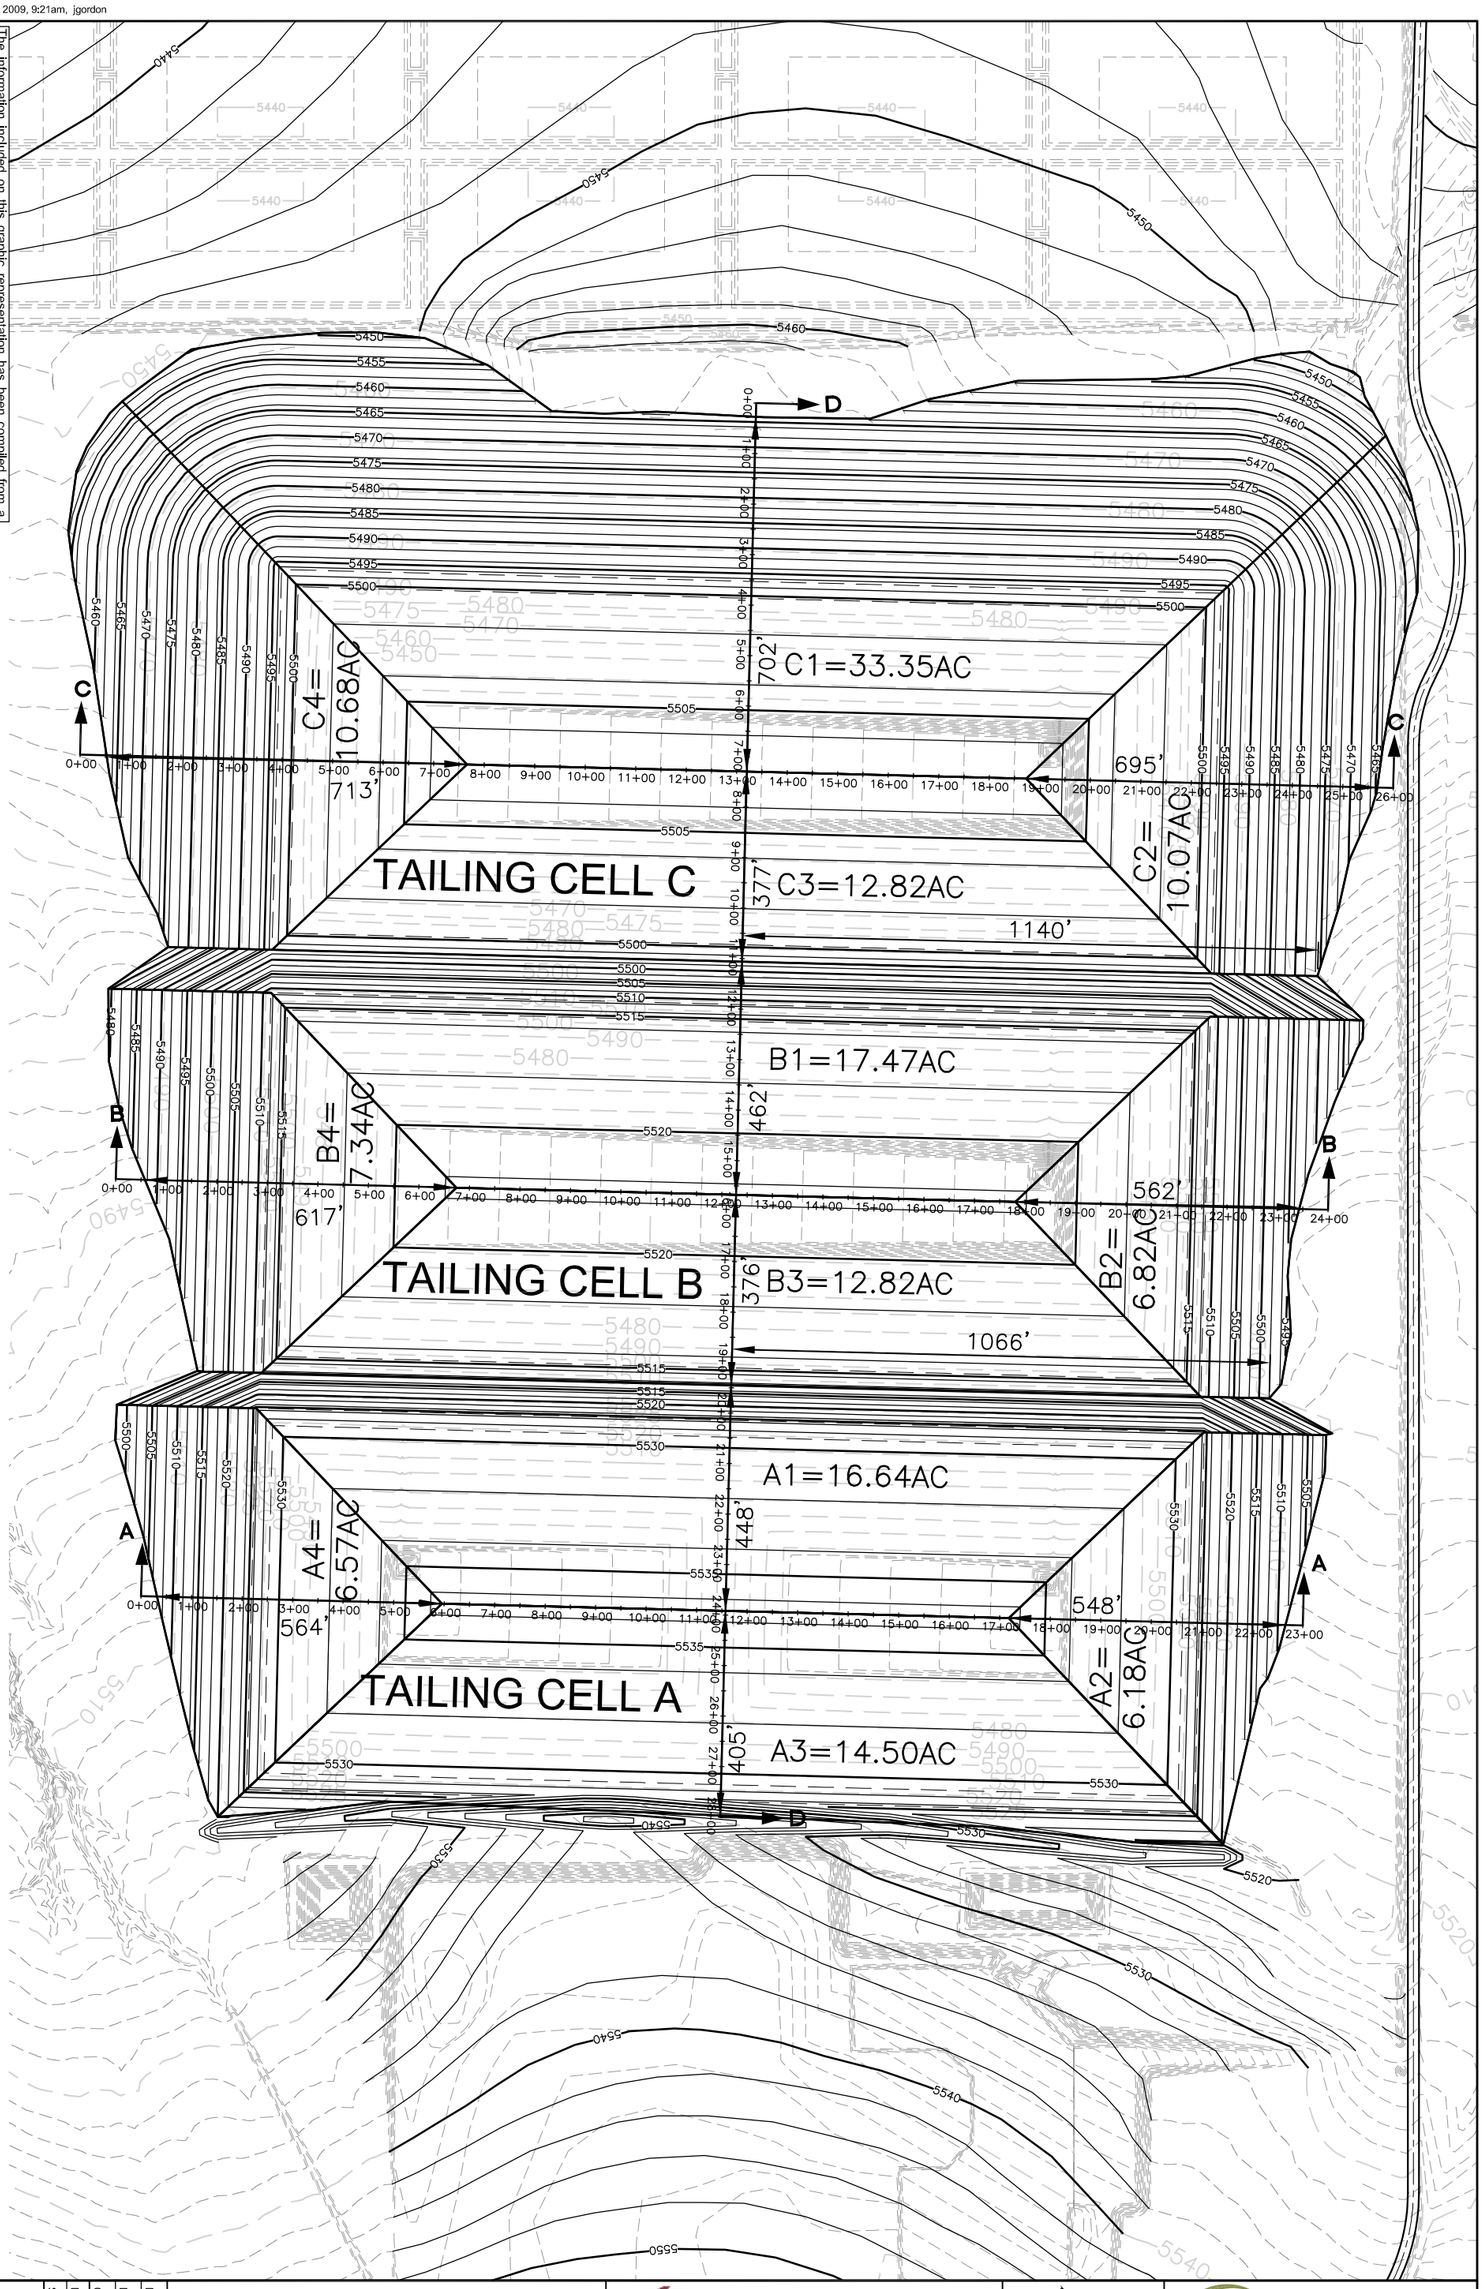

REV	DESCRIPTION	BY:	APPR.	DATE
0	FOR REGULATORY APPROVAL	JAG	AKK	02/10/09

DESIGNED BY: JAG
DRAWN BY: JAG
CHECKED BY: TAK
DATE: 02/10/09
SCALE: NO SCALE

ORIGINAL SCALE IN INCHES FOR REDUCED PLANS
0 0.5 1.0 1.5 2.0

DRAWING C2-2

2 of 9 sheets

TAILING CELLS CLOSURE GRADING PLAN

PIÑON RIDGE PROJECT
MONTROSE COUNTY, COLORADO

Energy Fuels Resources
44 Union Blvd., Suite 600
Lakewood, CO 80228
PH. 303.974.2140

PRELIMINARY NOT FOR CONSTRUCTION

KLEINFELDER
Bright People. Right Solutions.
611 Corporate Circle, Ste. C
Golden, Colorado 80401
PH. 303.237.6601 FAX. 303.237.6602
www.kleinfelder.com

PROJ. NO. 89241
ACAD FILE: 12027_Closure Sheets.dwg