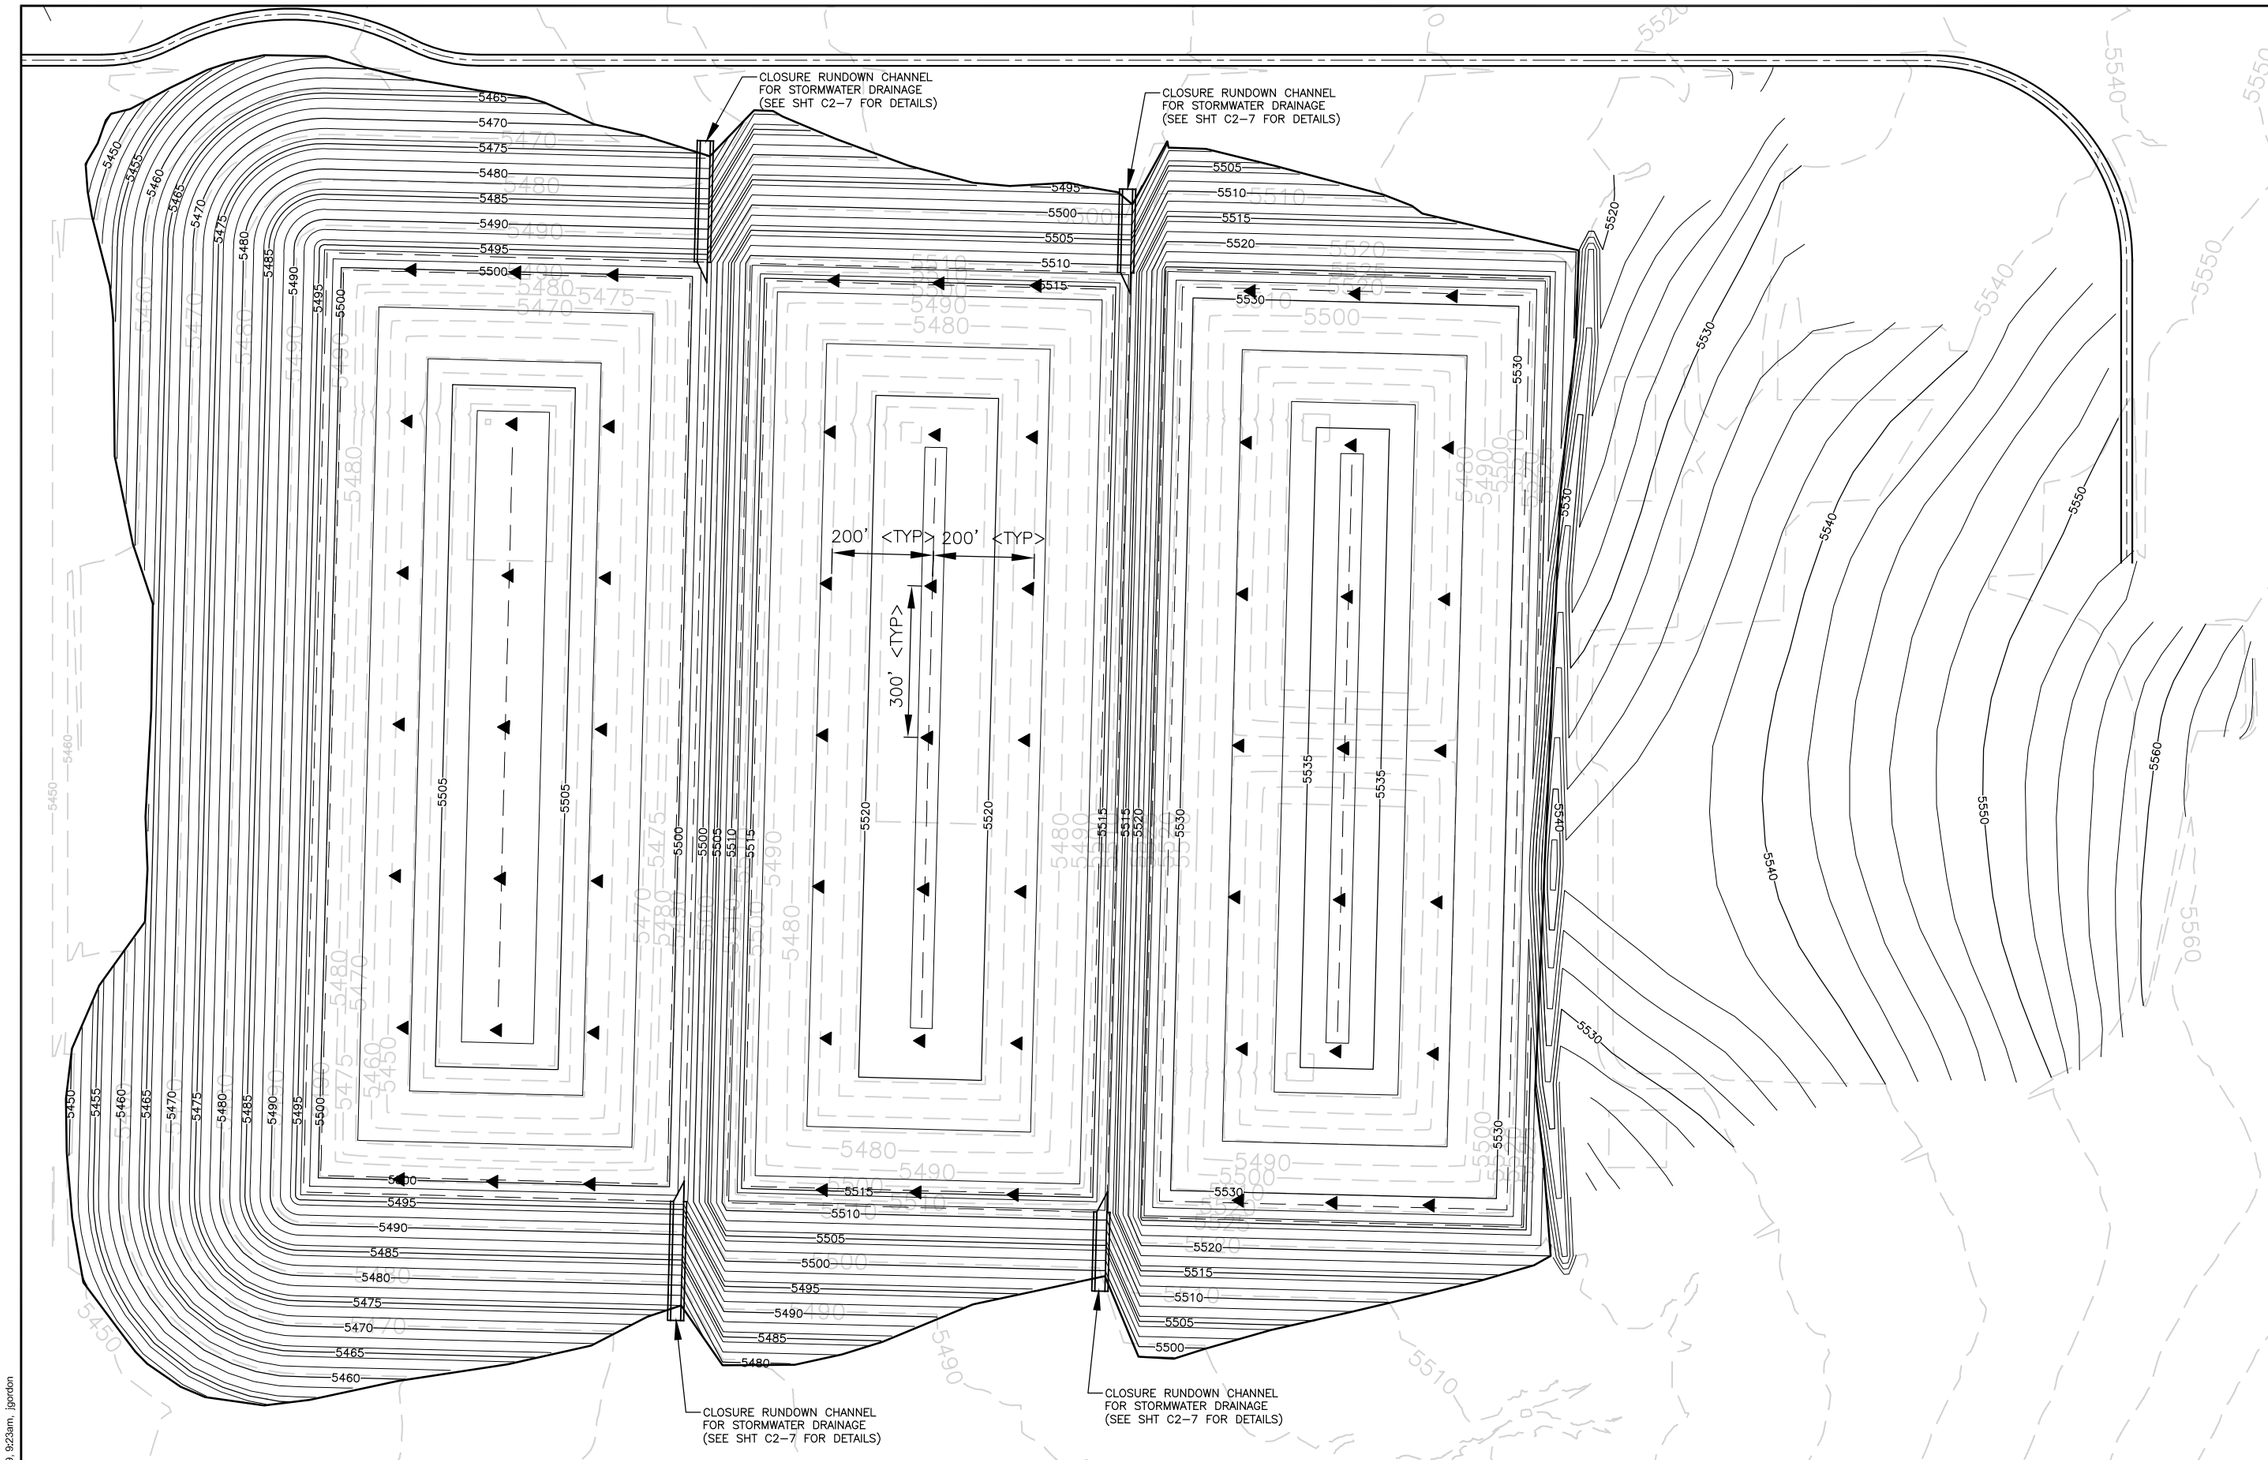

The information included on this graphic representation has been compiled from a variety of sources, which have not been independently verified by Kleinfelder. Subsequently, Kleinfelder makes no representations or warranties, express or implied, as to accuracy, completeness, timeliness, or rights to the use of such information. This document is not intended for use as a land survey product or a construction design document. The use or misuse of the information contained on this graphic representation is at the sole risk of the party using or misusing the information.

0 150 300
SCALE: 1"=150'

▲ SETTLEMENT POINT
(SEE SHT C2-8 FOR DETAILS)

REV.	DESCRIPTION	BY:	APPR.	DATE
0	FOR REGULATORY APPROVAL	JAG	AKK	02/10/09

KLEINFELDER
Bright People. Right Solutions.
611 Corporate Circle, Ste. C
Golden, Colorado 80401
PH. 303.237.8601 FAX. 303.237.8602
www.kleinfelder.com

PROJ. NO. 89241
ACAD FILE: 12027_Closure Sheets.dwg

PRELIMINARY NOT FOR CONSTRUCTION

Energy Fuels Resources
44 Union Blvd., Suite 600
Lakewood, CO 80228
PH. 303.974.2140

RUNDOWN CHANNELS AND SETTLEMENT POINT PLAN

PIÑON RIDGE PROJECT
MONTROSE COUNTY, COLORADO

DESIGNED BY: TAK
DRAWN BY: JAG
CHECKED BY: AKK
DATE: 02/13/09
SCALE: NO SCALE

ORIGINAL SCALE IN INCHES FOR REDUCED PLANS
0 0.5 1.0 1.5 2.0

DRAWING
C2-6

6 of 9 sheets

PLOTTED: 13 Feb 2009, 9:23am, jgordon