LEGEND

- EXISTING GROUND TOPOGRAPHY (5450, 5460)
- OPERATIONAL PHASE I CONSTRUCTION GRADES (5450, 5460)
- FUTURE PHASE II CONSTRUCTION GRADES (5450, 5450)
- 4–INCH DIA. HDPE RAFFINATE DELIVERY LINE/MISTER DISTRIBUTION LINE
- 4–INCH DIA. HDPE RAFFINATE RETURN LINE

300 0 300
1" = 300' Feet

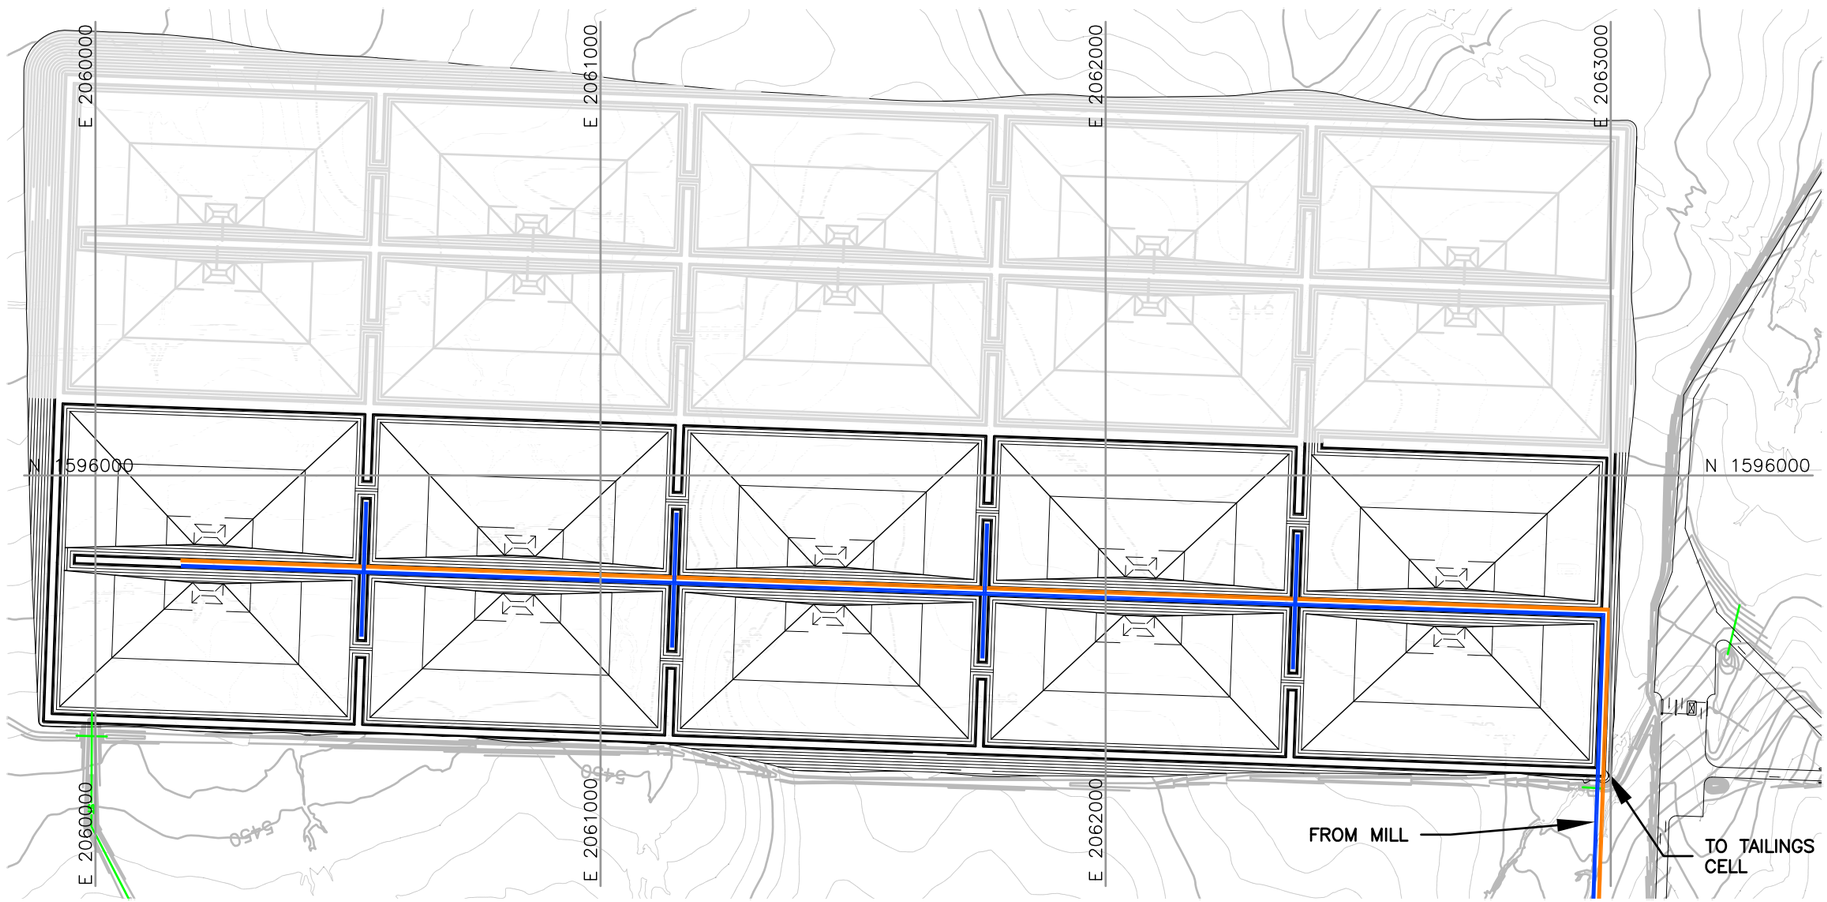

PROJECT
ENERGY FUELS RESOURCES CORPORATION
PIÑON RIDGE PROJECT
MONTROSE COUNTY, COLORADO

TITLE
RAFFINATE DELIVERY AND RETURN PIPING LAYOUT TO EVAPORATION PONDS

Golder Associates
DENVER, COLORADO

PROJECT No.		073–81694	FILE No.	07381694C012
DESIGN	SPS	06/10	SCALE AS SHOWN	REV. A
CADD	JWR	06/10		
CHECK	SPS	06/10	FIGURE 5	
REVIEW	KFM	06/10		

Dwg Name: N:\07\073-81694_C - SWMP\07381694C012.dwg
Layout Name: FIG 3 Machine: DEN1-W-GGJERAP
Last Update: Nov 02, 2010 08:28 By: GGJerapic
Last Plot: Nov 02, 2010 08:30 By: GGJerapic

Plot Time: 11/02/10 08:30