CONSTRUCTION PHASING

PHASE 1		PHASE 9	
PHASE 2		PHASE 10	
PHASE 3		PHASE 11	
PHASE 4		PHASE 12	
PHASE 5		PHASE 13	
PHASE 6		PHASE 14	
PHASE 7		PHASE 15	
PHASE 8			

SCALE: 1" = 200'

200 100 0 100 200

N

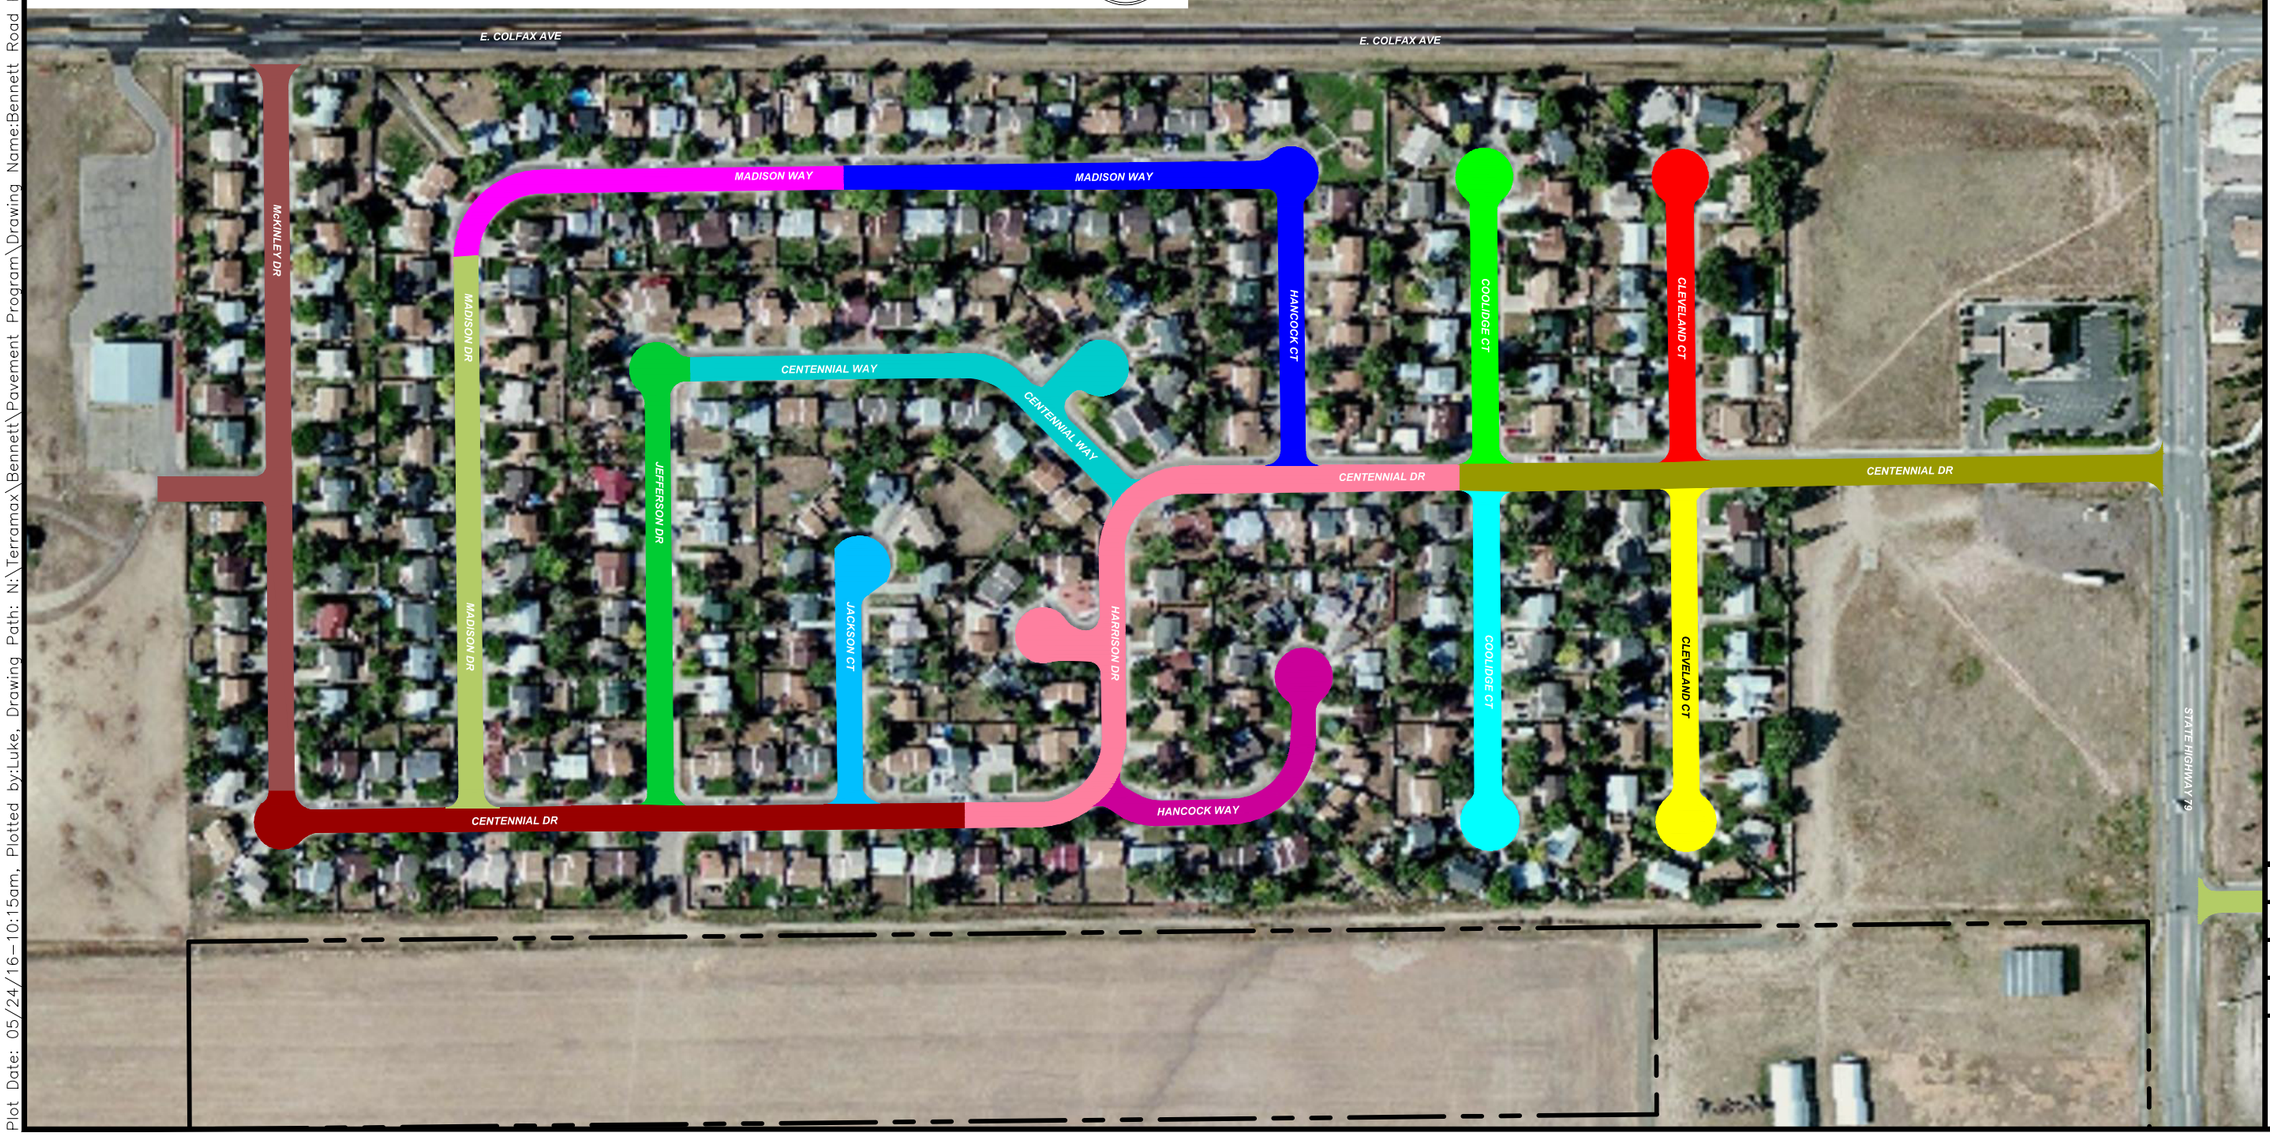

TERRAMAX, INC.
CONSULTING ◇ ENGINEERING

TOWN of BENNETT
STREET IMPROVEMENT PROJECT
PROJECT SCOPE - PAVEMENT EXTENTS
CENTENNIAL ADDITION

Project No.	725
Date	05/21/16
By	LD
Scale	1" = 200'
Sheet	1

Plot Date: 05/24/16–10:15am, Plotted by:Luke, Drawing Path: N:\Terramax\Bennett\Pavement Program\Drawing Name:Bennett Road Phasing Exhibit.dwg