CONSTRUCTION PHASING

PHASE 1

PHASE 2

PHASE 3

SCALE: 1" = 150'

150 75 0 75 150

N

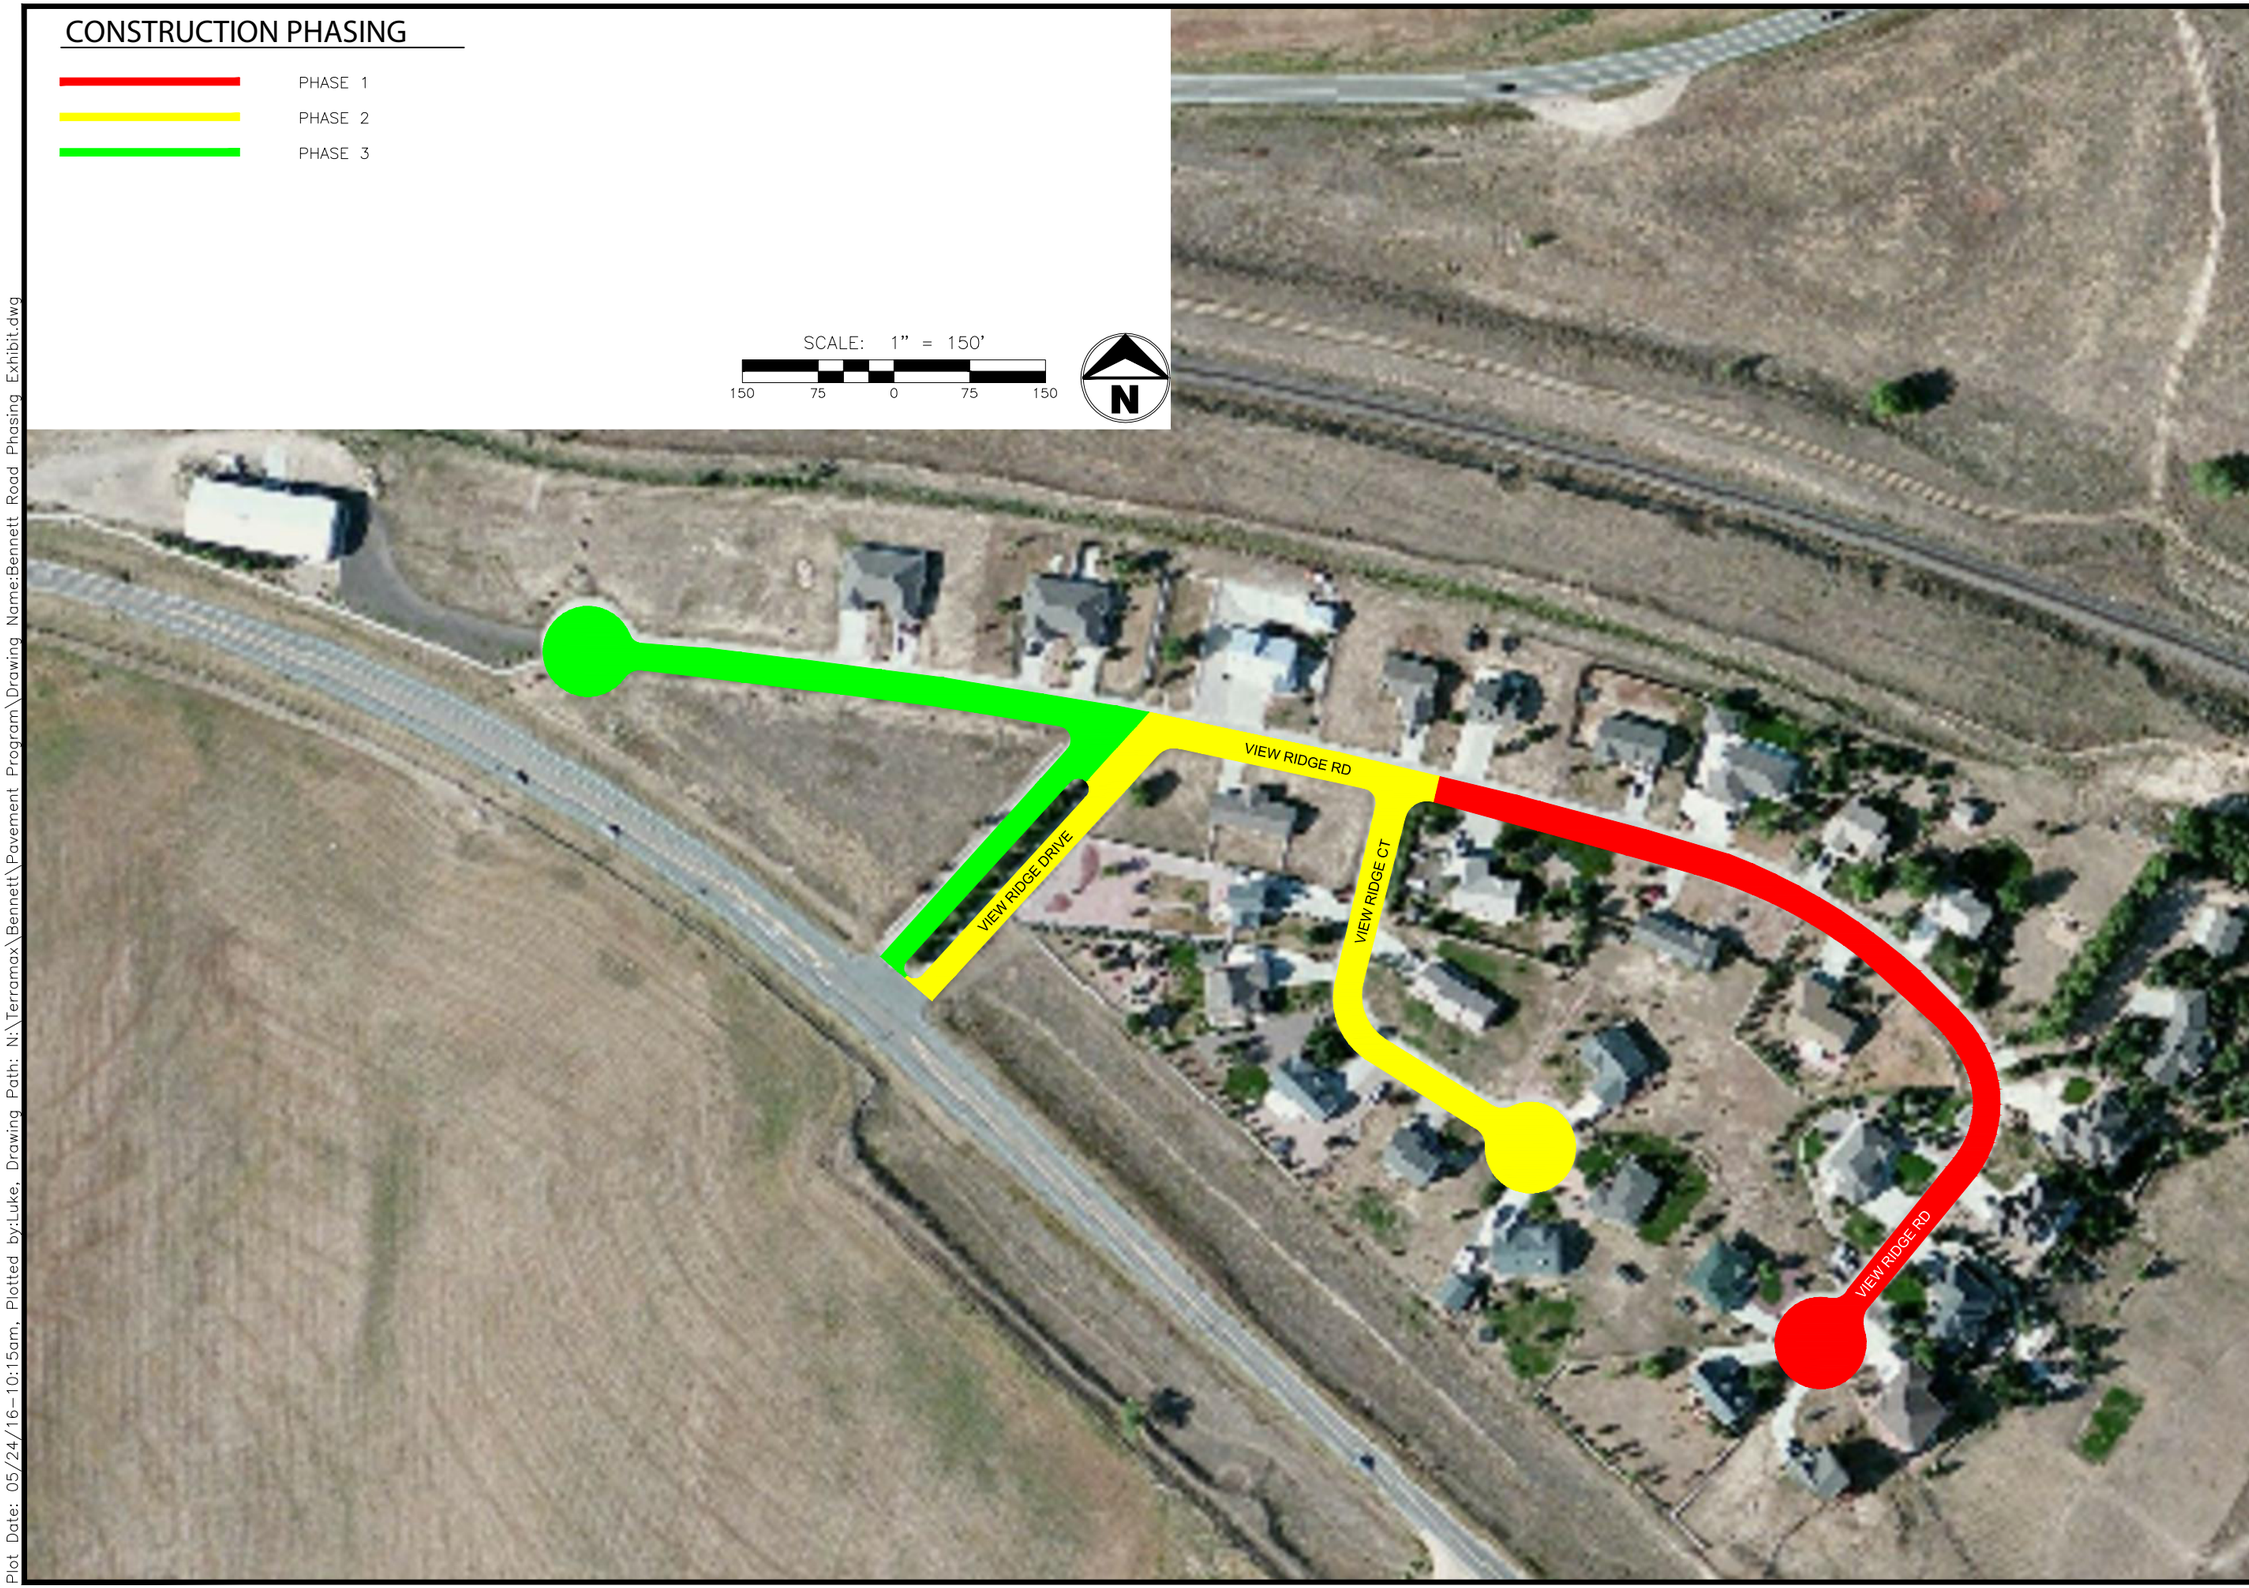

TERRAMAX, INC.
CONSULTING ◊ ENGINEERING

TOWN of BENNETT
STREET IMPROVEMENT PROJECT
PROJECT SCOPE - PAVEMENT EXTENTS
CORDELLA SUBDIVISION

Project No.	725
Date	05/21/16
By	LD
Scale	1" = 150'
Sheet	3

Plot Date: 05/24/16–10:15am, Plotted by:Luke, Drawing Path: N:\Terramax\Bennett\Pavement Program\Drawing Name:Bennett Road Phasing Exhibit.dwg