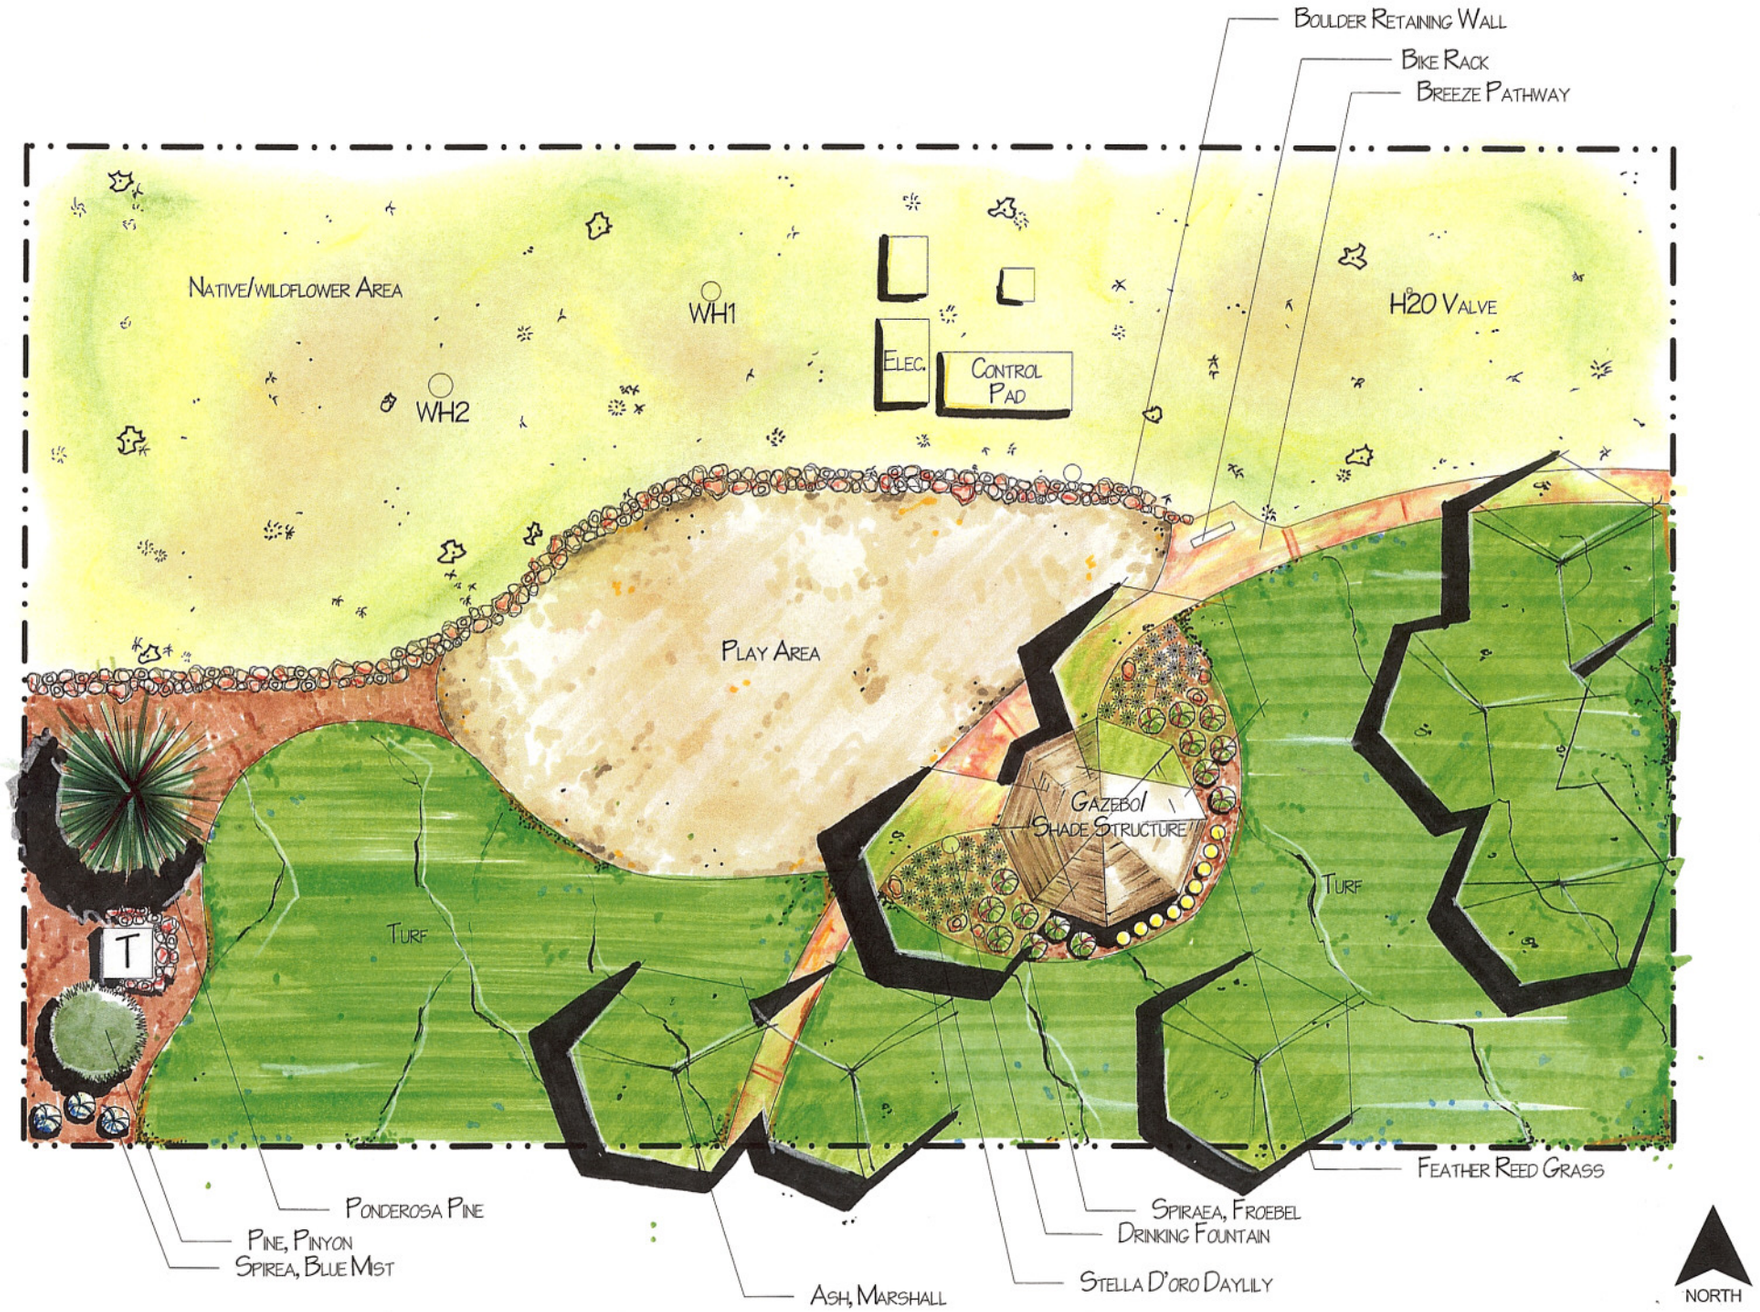

Site Plan: Drayton Green - Park & Play Amenities

Paint Brush Hills Metropolitan District

Landscape Design by: Brennon Miles

Extra Mile Landscapes

Attachment I

Revision #:

Date: 3/1/2008

Scale: 1/16" = 1'-0"

0' 4' 8' 16'