ATTACHMENT 7

LOCATION MAPS

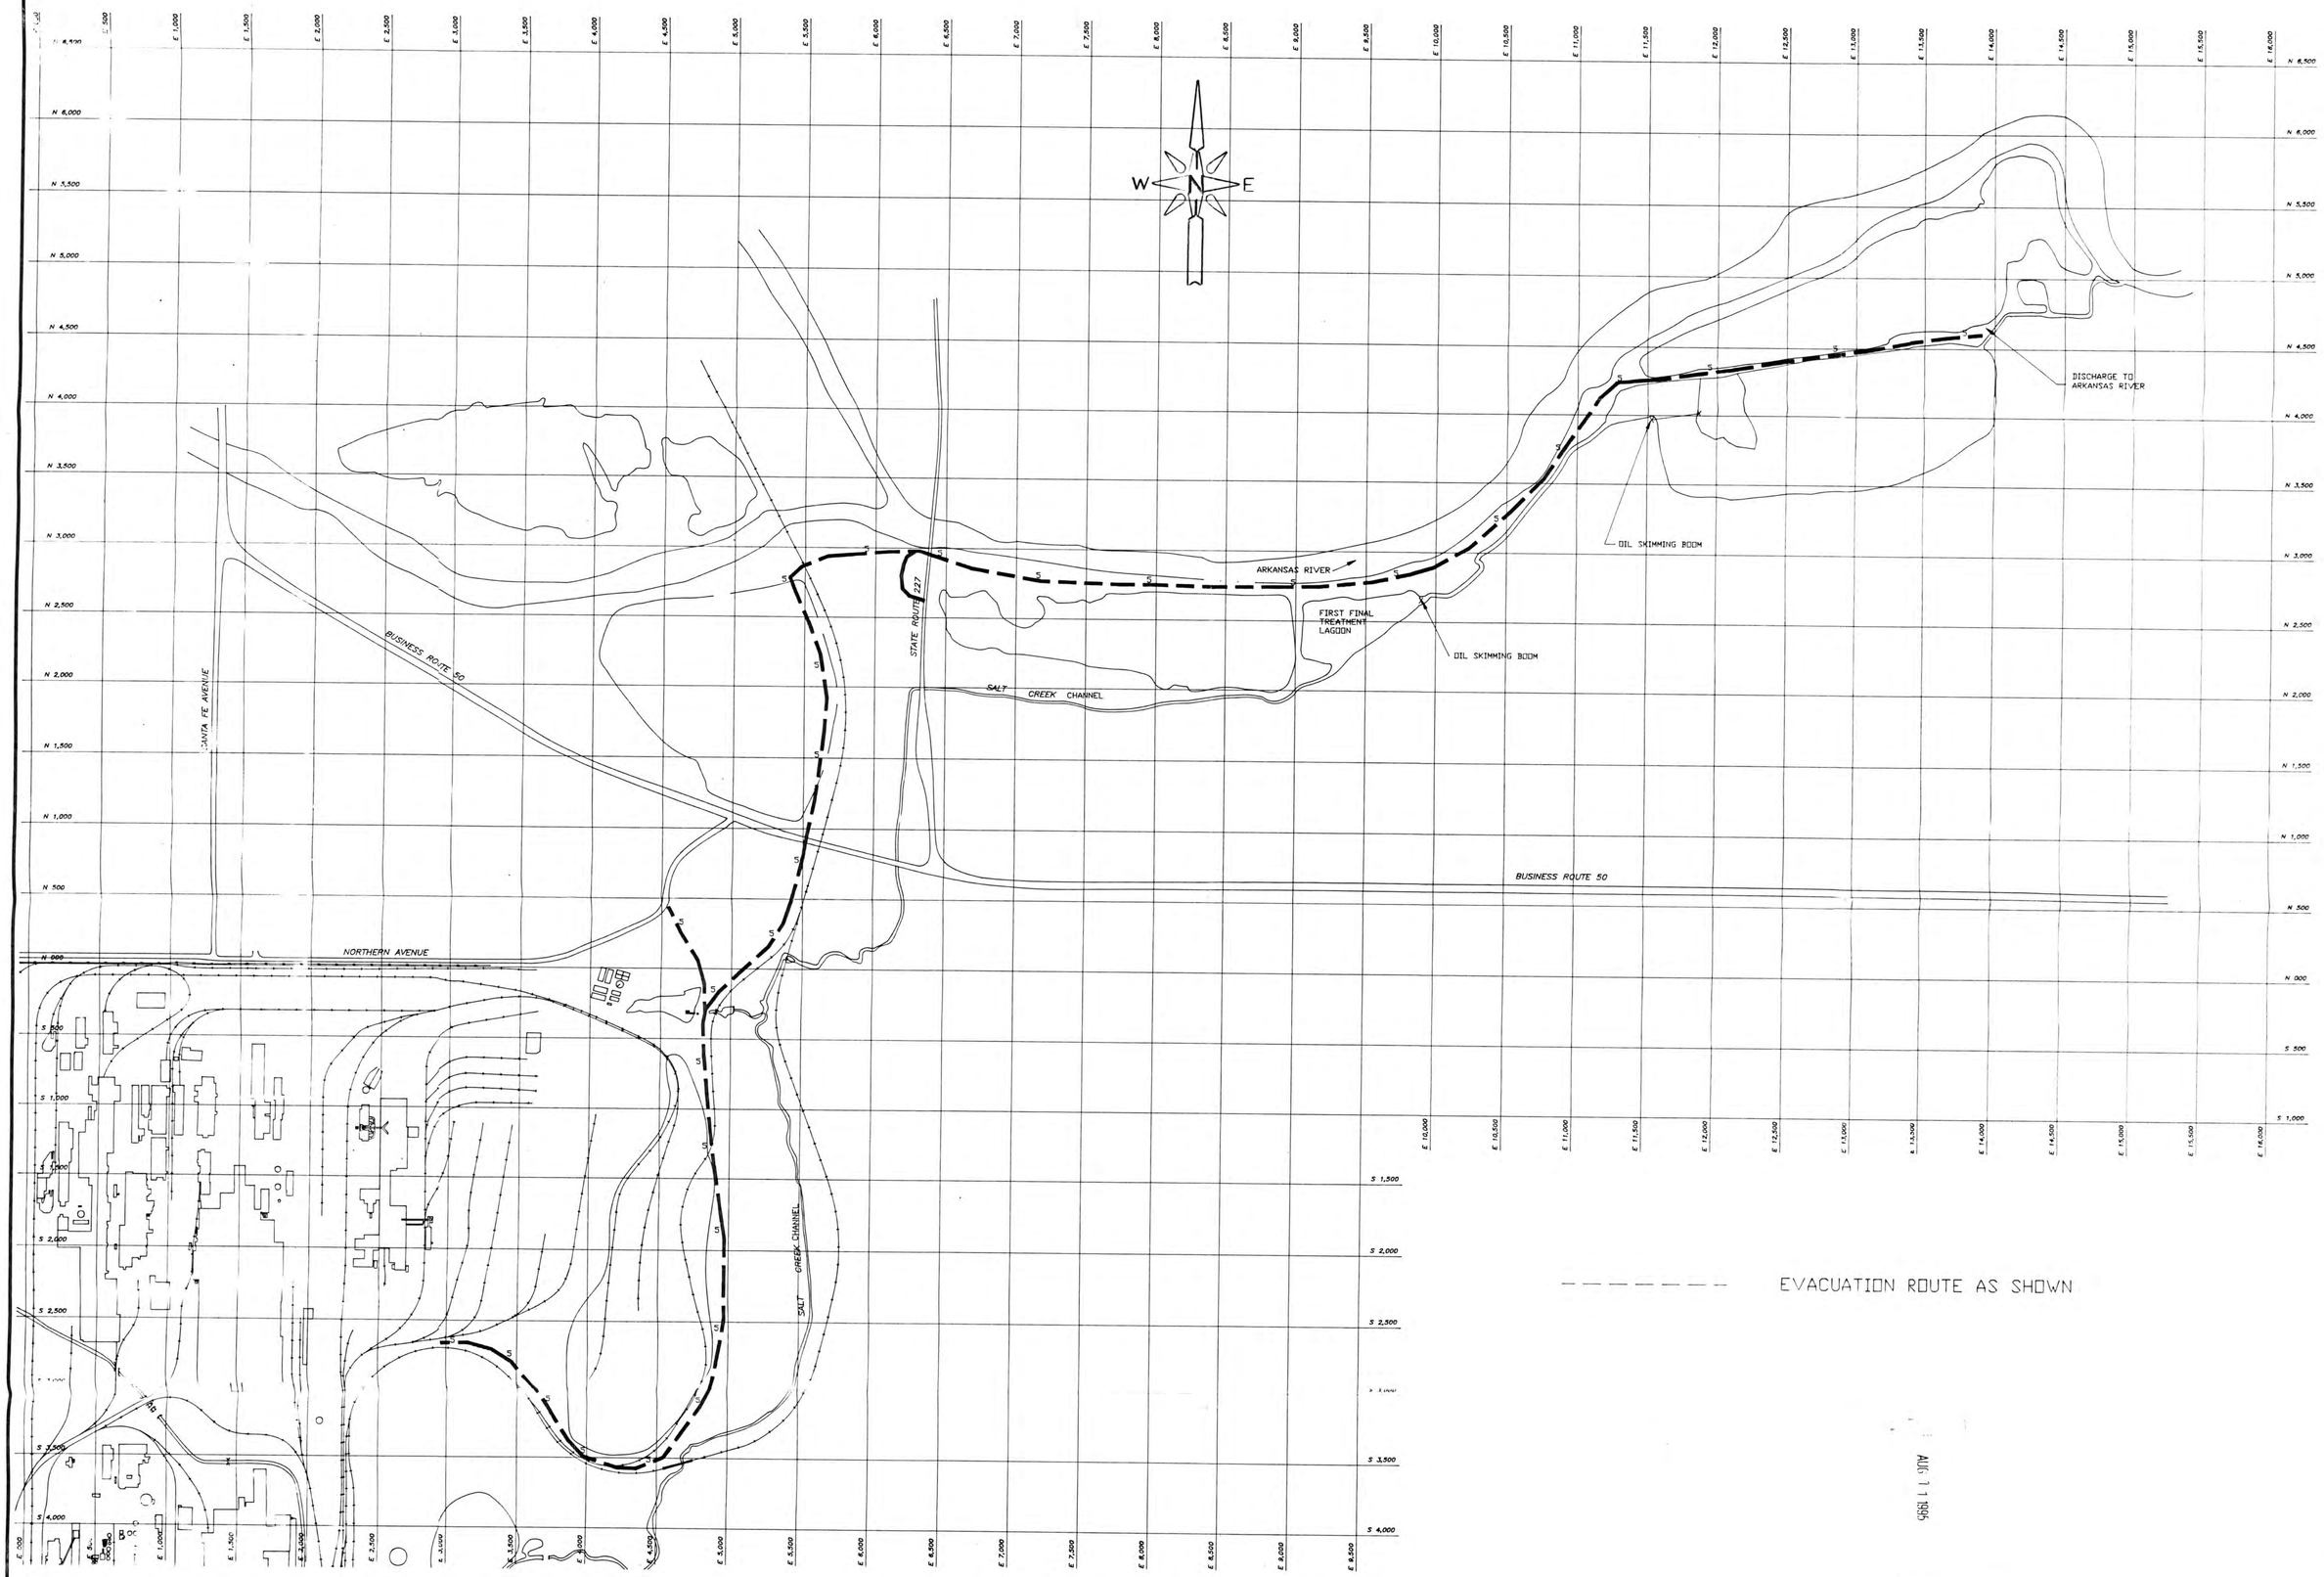

AUG 11 1995

DWG. NO.	REFERENCE

DWG. NO.	REFERENCE

REV	REMARKS	DATE	BY
A	CHGD CO. NAME IN TITLE BLOCK	3-31-93	JJF

REV	REMARKS	DATE	BY

MACHINE FINISHES ON THIS DRAWING CONFORM TO A.I.S.E. STANDARDS

SYMBOL									
CLASS	SUPER FINISH	POLISH	GROUND	SMOOTH	FINE	SEMI FINE	MEDIUM	SEMI ROUGH	ROUGH	CLEAN UP
MIRCO INCH RMS VALUE	4	8	16	32	63	125	250	500	1000	2000
TOLERANCE	±.0005	±.0005	±.001	±.002	±.003	±.004	±.007	±.013	±.025	±.050

MACHINE TOLERANCE UNLESS OTHERWISE SPECIFIED
MACHINE FRACTIONAL DIMENSIONS ±1/64
MACHINE DECIMAL DIMENSIONS ±.005

ACAD

MATL	DESCRIPTION	MARK	REMARKS	EST WT	REV

DATE

CF&I STEEL, L.P.
PUEBLO, COLORADO

AIR WATER QUALITY CONTROL
SPCC PLAN
SITE EVACUATION PLAN
FINAL TREATMENT

WHERE USED

ENGR ORDER

DRAWN PA
TRACED
CHECKED
CHIEF DRAFTSMAN

SCALE 1"=500' DATE 2-9-93
APPROVED
CHIEF ENGINEER
APPROVED

DRAWING NO.
69286

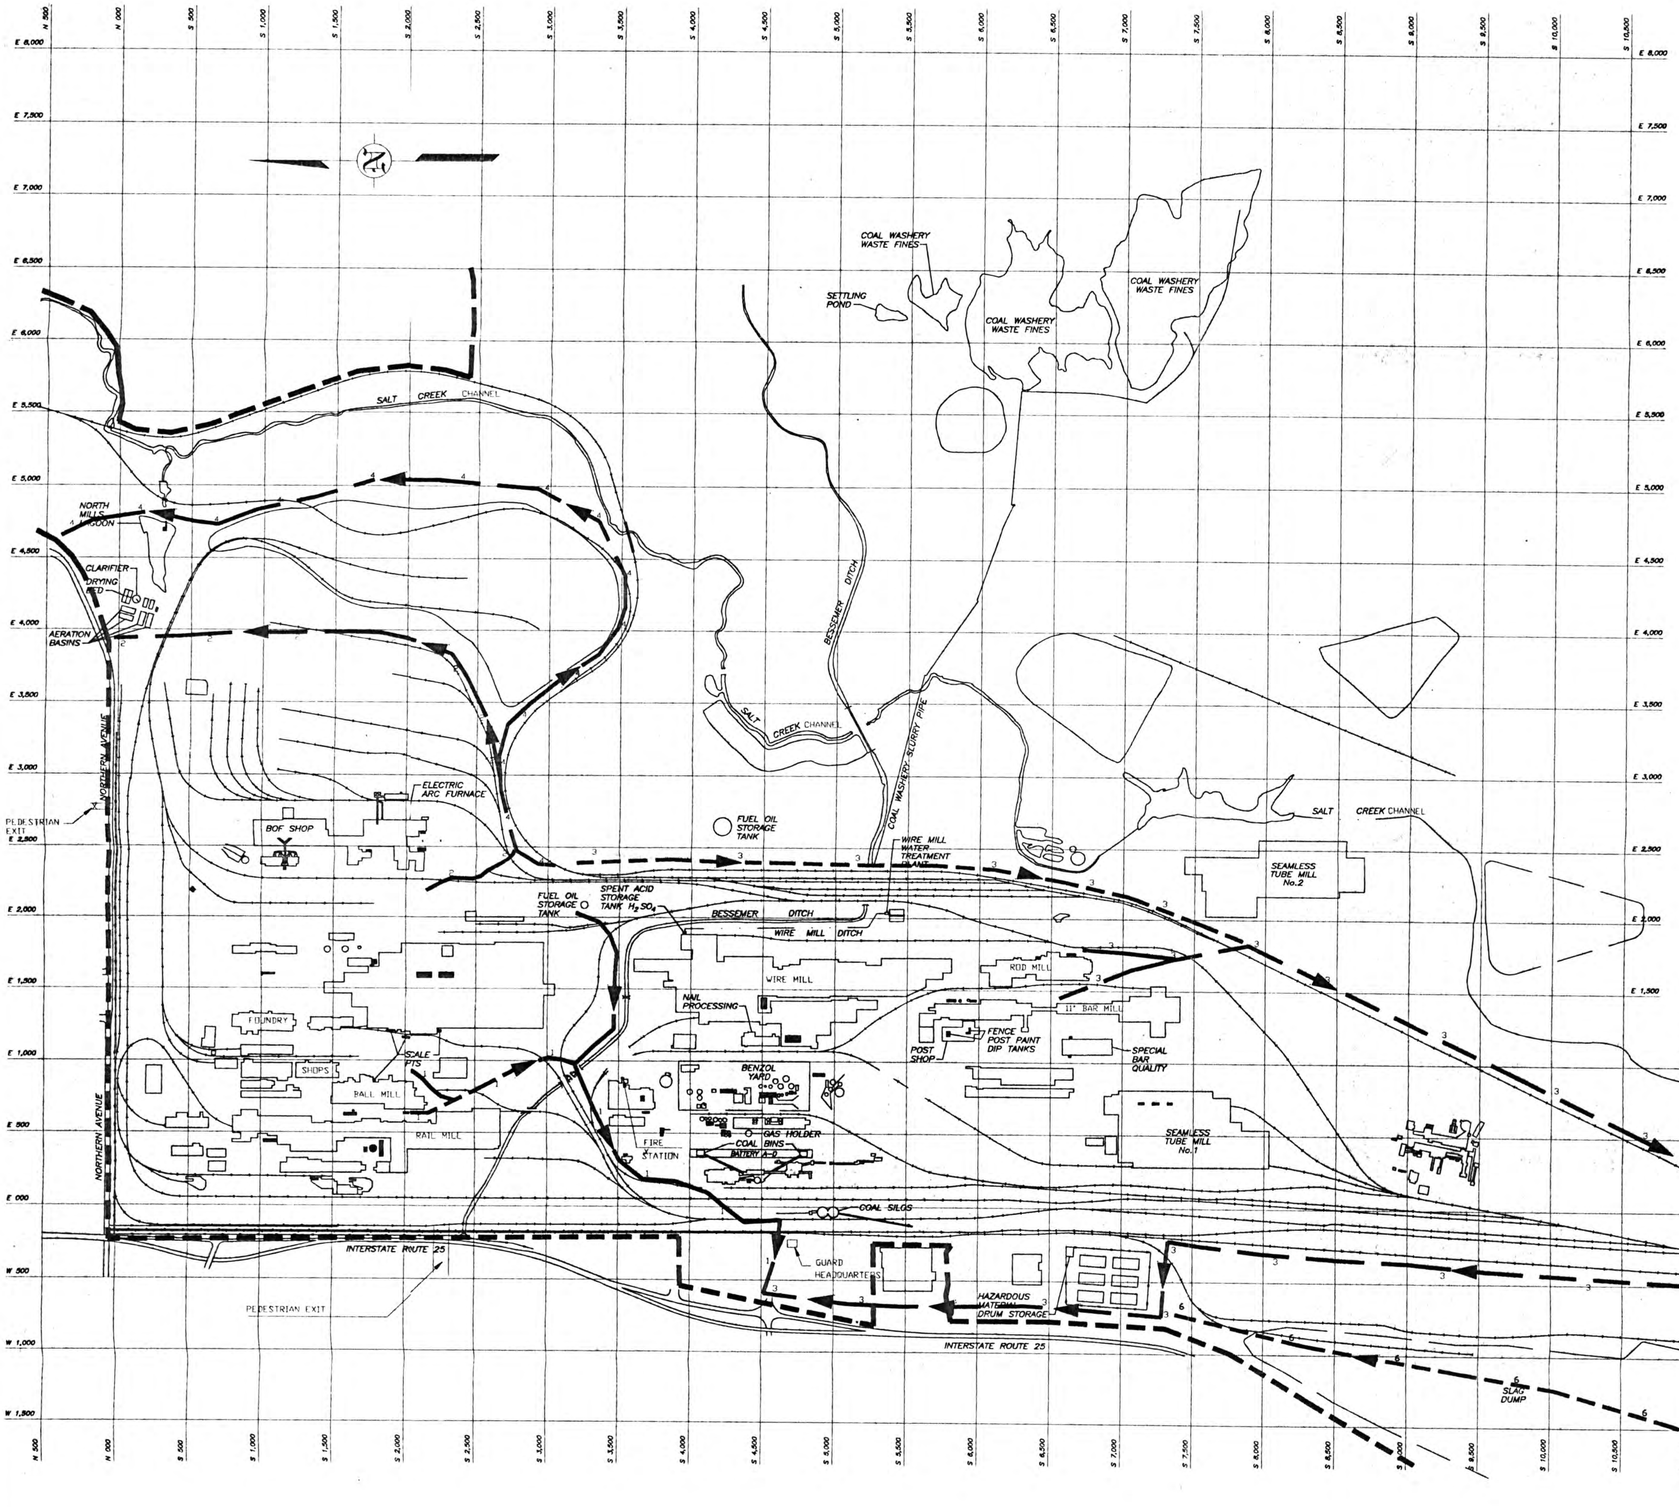

PLANT BOUNDRY
EVACUATION ROUTES AS SHOWN.

NOTE
1. EACH DEPARTMENT HAS INDIVIDUAL EVACUATION PLANS
2. EVACUATION ORDERS WILL BE INITIATED BY PLANT PROTECTION BY USING ONE OR ALL OF THE FOLLOWING
   - CONTINUOUS PLANT WHISTLE
   - TELEPHONE COMMUNICATION
   - PORTABLE RADIO
   - INDIVIDUAL CONTACT
3. TELEPHONES ARE LOCATED IN MOST MAJOR BUILDINGS.

SCALE, FEET
500 0 500 1000

DWG. NO.	REFERENCE
69286	EVAC. PLAN FINAL TREATMENT
69288	PCB TRANSFORMER LOCATIONS
69289	HAZARDOUS CHEM. & PRODUCTS LOCATIONS

REV	REMARKS	DATE	BY
B	ADDED DIRECTION ARROWS	8-3-93	HWF
A	CHGD CO. NAME IN TITLE BLOCK	3-31-93	JJF

MACHINE FINISHES ON THIS DRAWING CONFORM TO A.I.S.E. STANDARDS

SYMBOL										
CLASS	SUPER FINISH	POLISH	GROUND	SMOOTH	FINE	SEMI FINE	MEDIUM	SEMI ROUGH	ROUGH	CLEAN UP
MICRO. INCH RMS VALUE	4	8	16	32	63	125	250	500	1000	2000
TOLERANCE	±.0005	±.0005	±.001	±.002	±.003	±.004	±.007	±.013	±.015	±.030

MACHINE TOLERANCE UNLESS OTHERWISE SPECIFIED
MACHINE FRACTIONAL DIMENSIONS ±1/64
MACHINE DECIMAL DIMENSIONS ±.005

ACAD

MAT.	DESCRIPTION	MARK	REMARKS	EST. WT.	SELV

CF&I STEEL, L.P.
PUEBLO, COLORADO

AIR WATER QUALITY CONTROL SPCC PLAN SITE EVACUATION PLAN PLANT

DRAWN PA
TRACED
CHECKED
CHIEF DRAFTSMAN

SCALE 1"=500' DATE 2-9-93
APPROVED
CHIEF ENGINEER
APPROVED

DRAWING NO. 69287

WHITE PRINT
CHECK PRINT