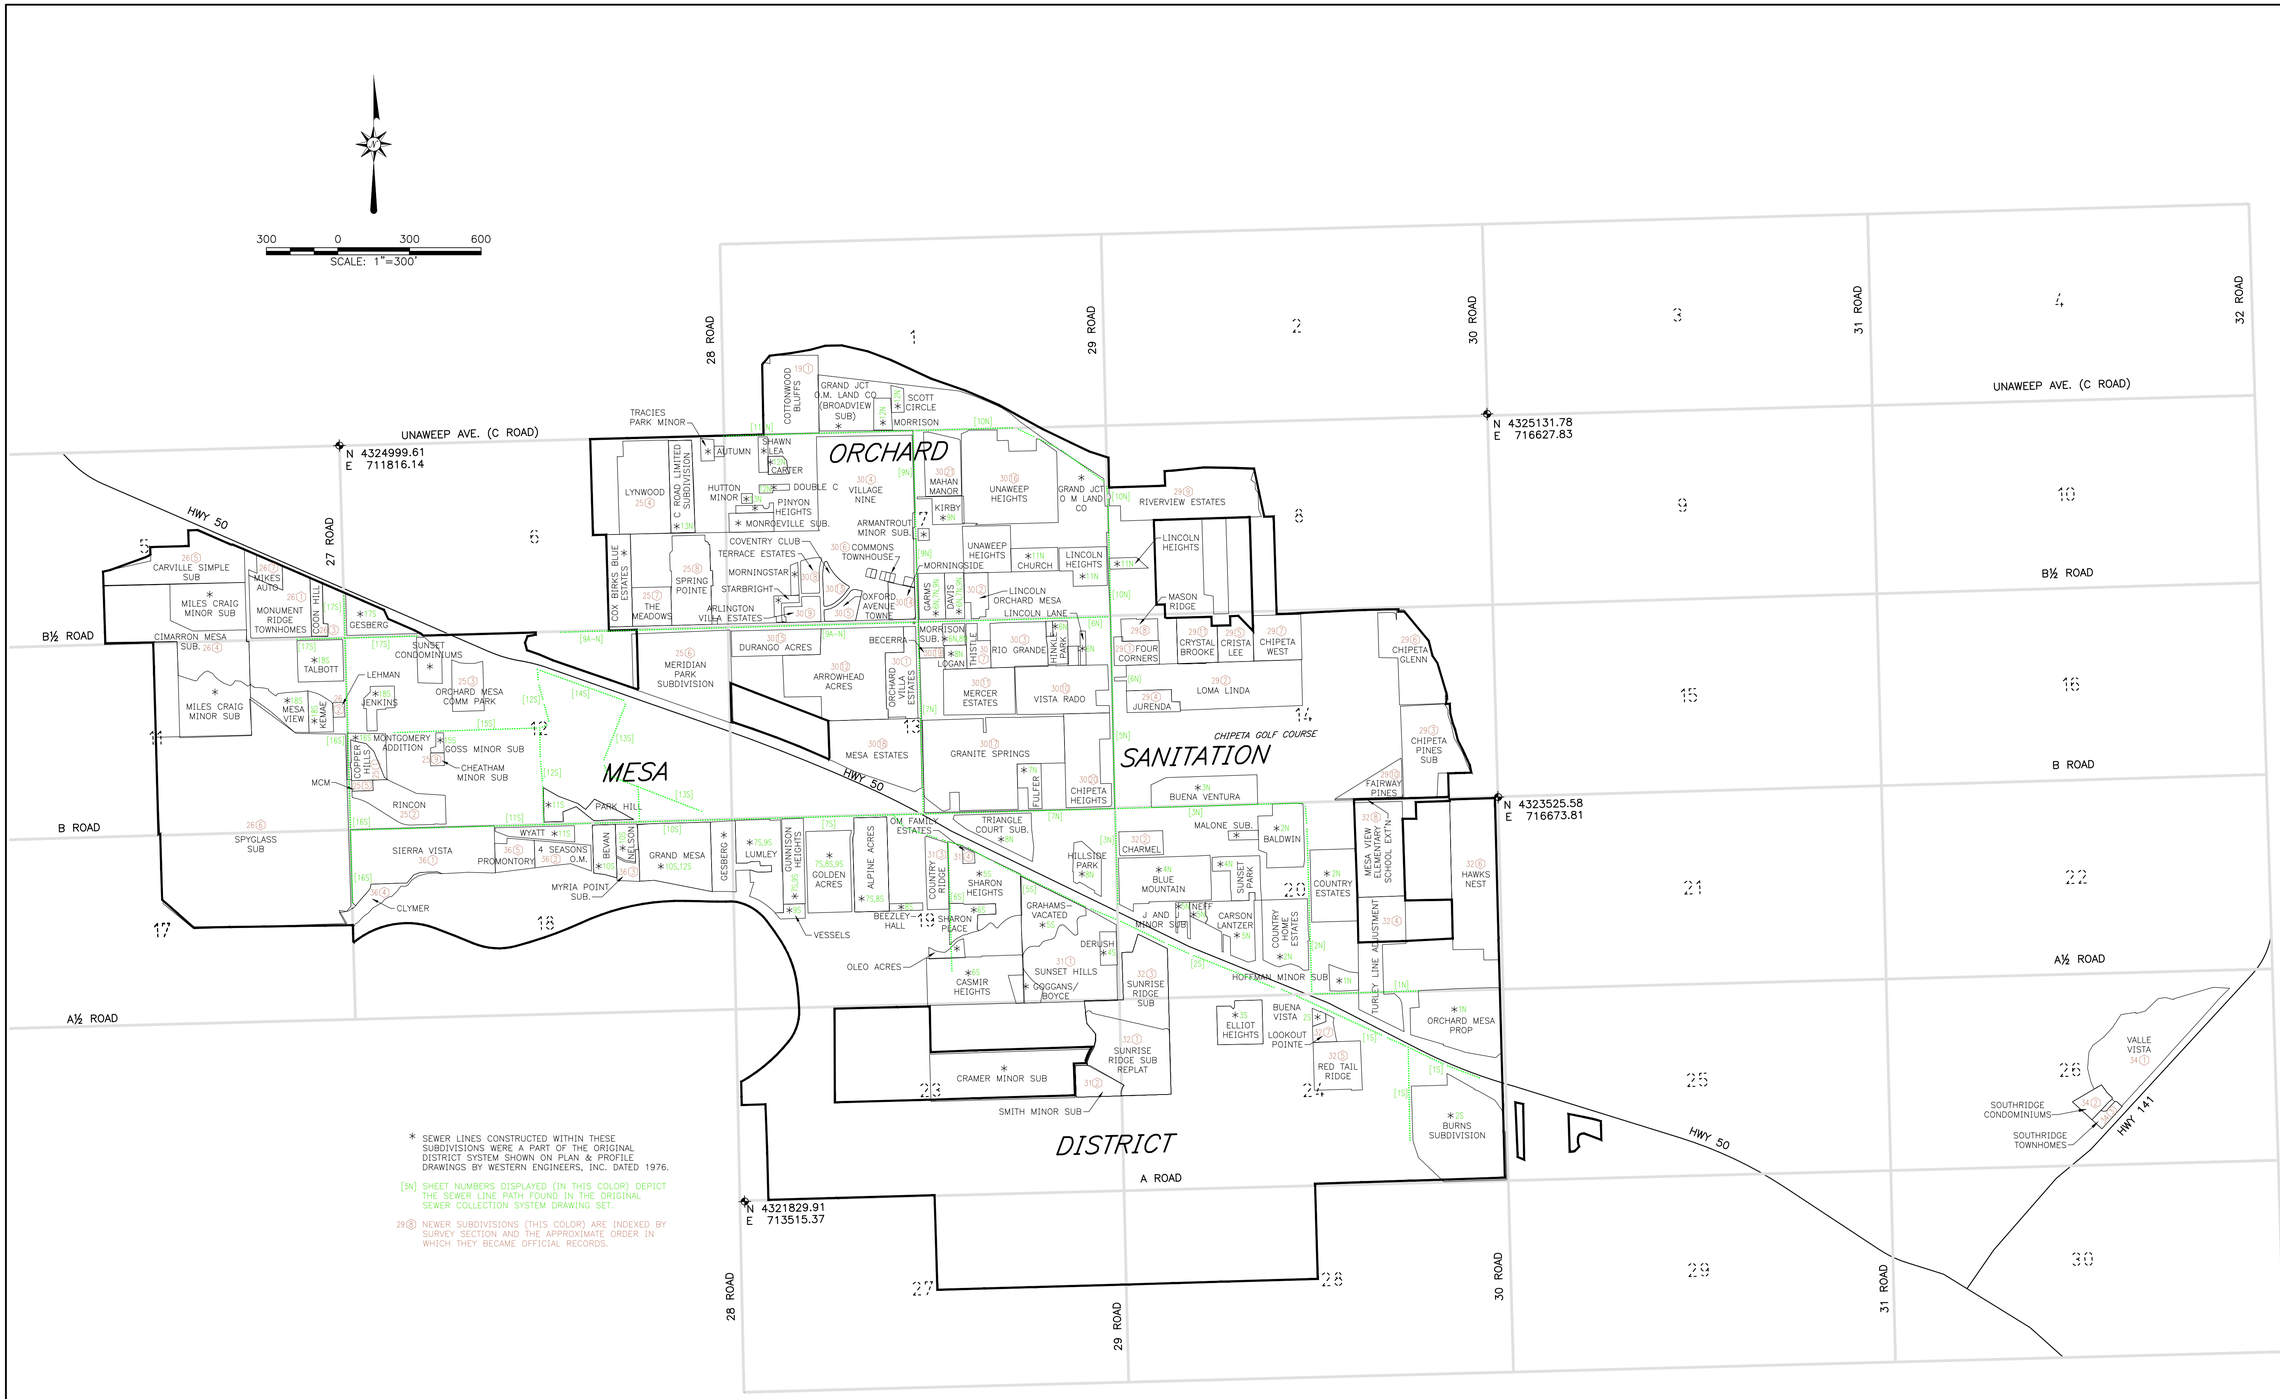

ORCHARD MESA SANITATION DISTRICT SEWAGE COLLECTION SYSTEM INDEX GRAND JUNCTION, COLORADO

Design by: STL | Drafted by: JCG | Date: 05-11 | Project No. 1143 | Sheet 1 of 1

WestWater Engineering
2516 Foresight Circle, #1
Grand Junction, CO 81505
(970) 241-7076

SCALE: HORIZONTAL 1" = 300'
VERTICAL NONE

REVISIONS	DATE
UPDATED	12-12

SUBDIVISION INDEX

SHEET 1 OF 1