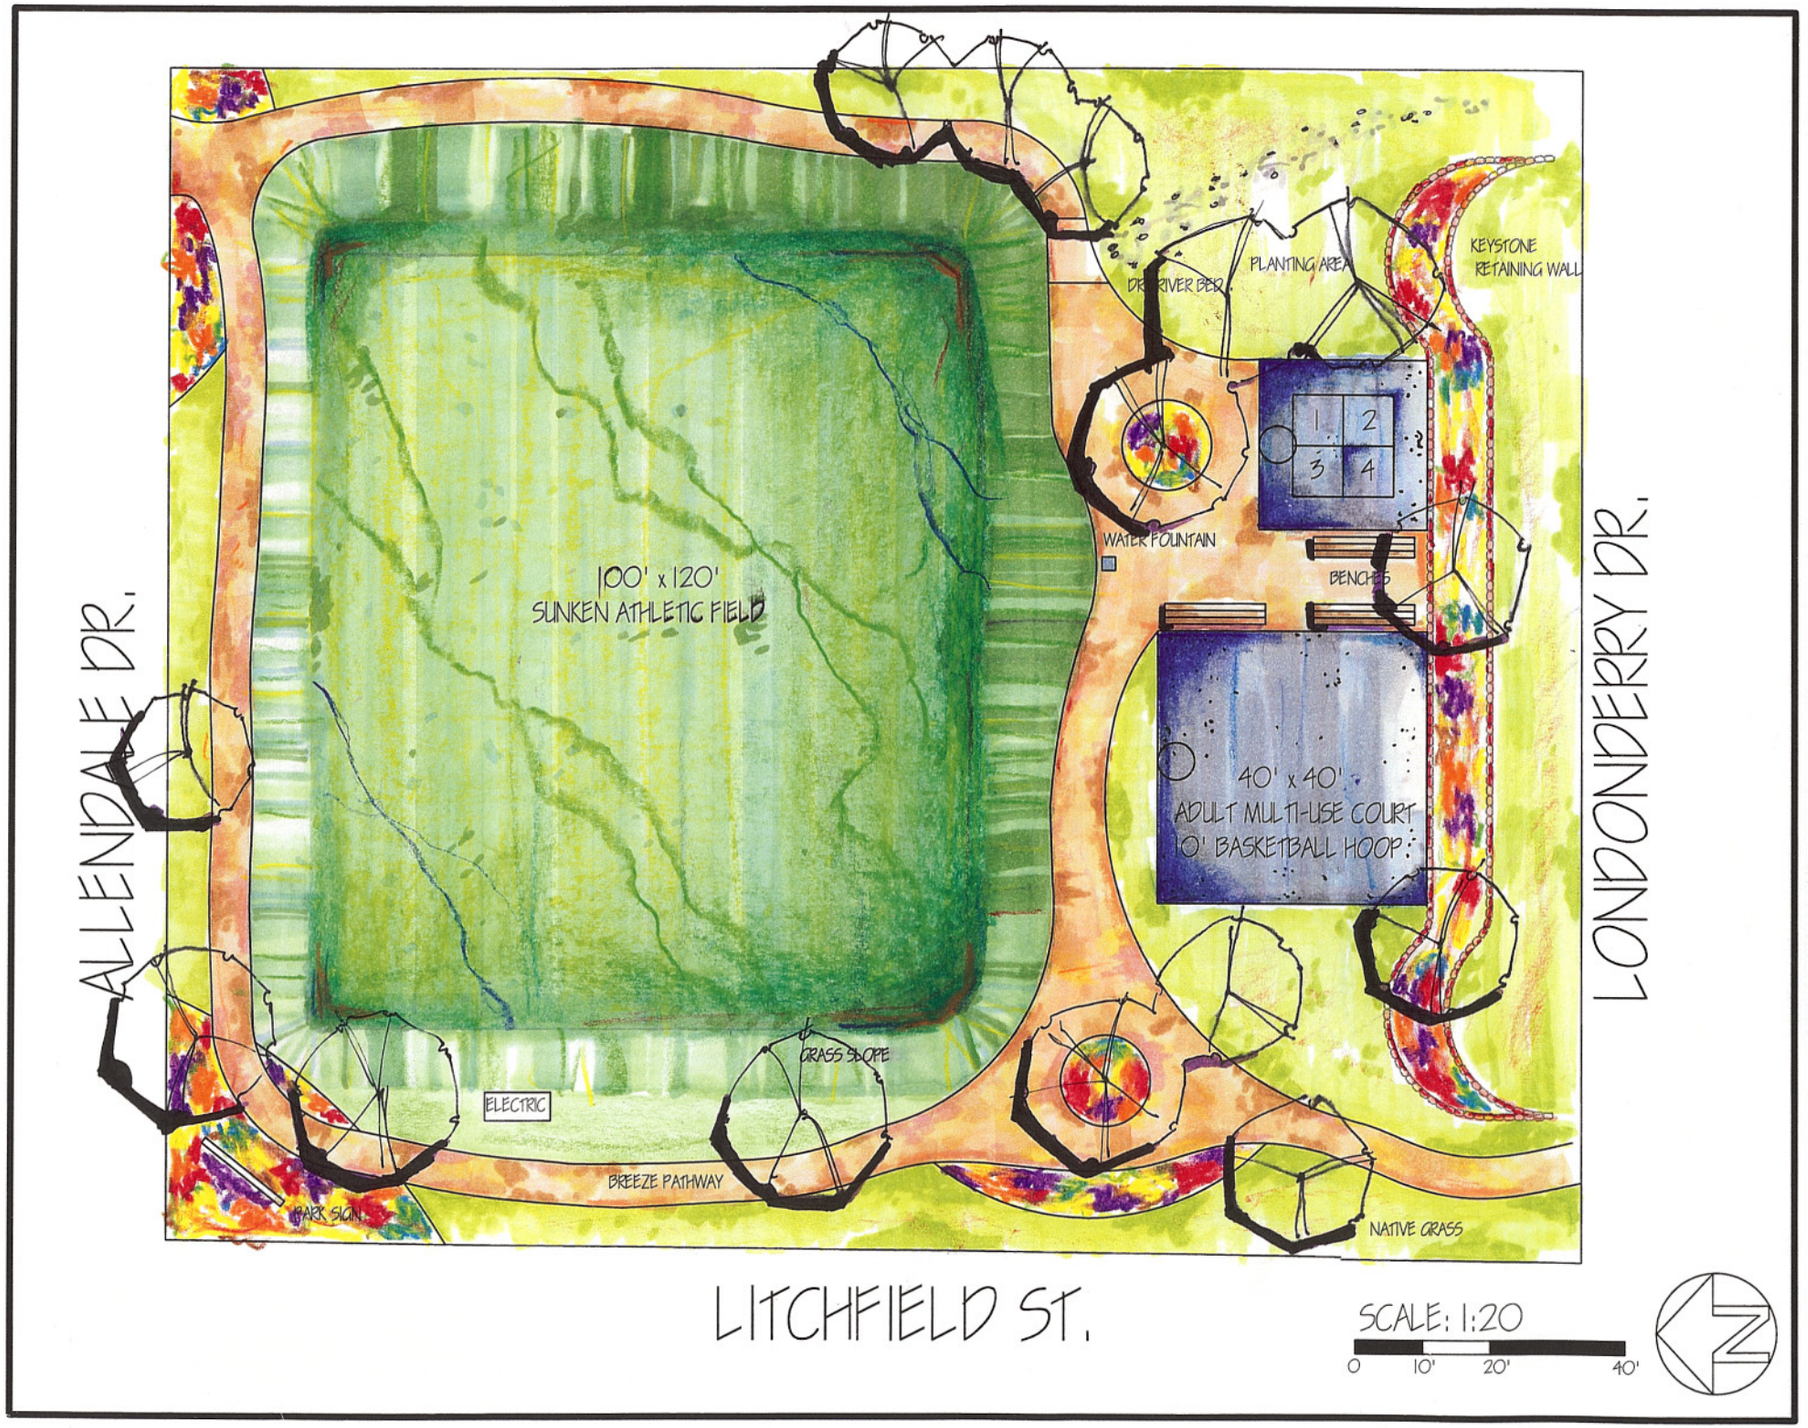

PAINT BRUSH HILLS

DESIGN BY: BRENNON MILES
EXTRA MILE LANDSCAPES

Attachment H

LAYOUT PLAN

A-1

PAGE 1 OF 1

NORTH MANCHESTER PARK
Multi-Use Courts & Athletic Field
SITE PLAN

NORTH MANCHESTER PARK