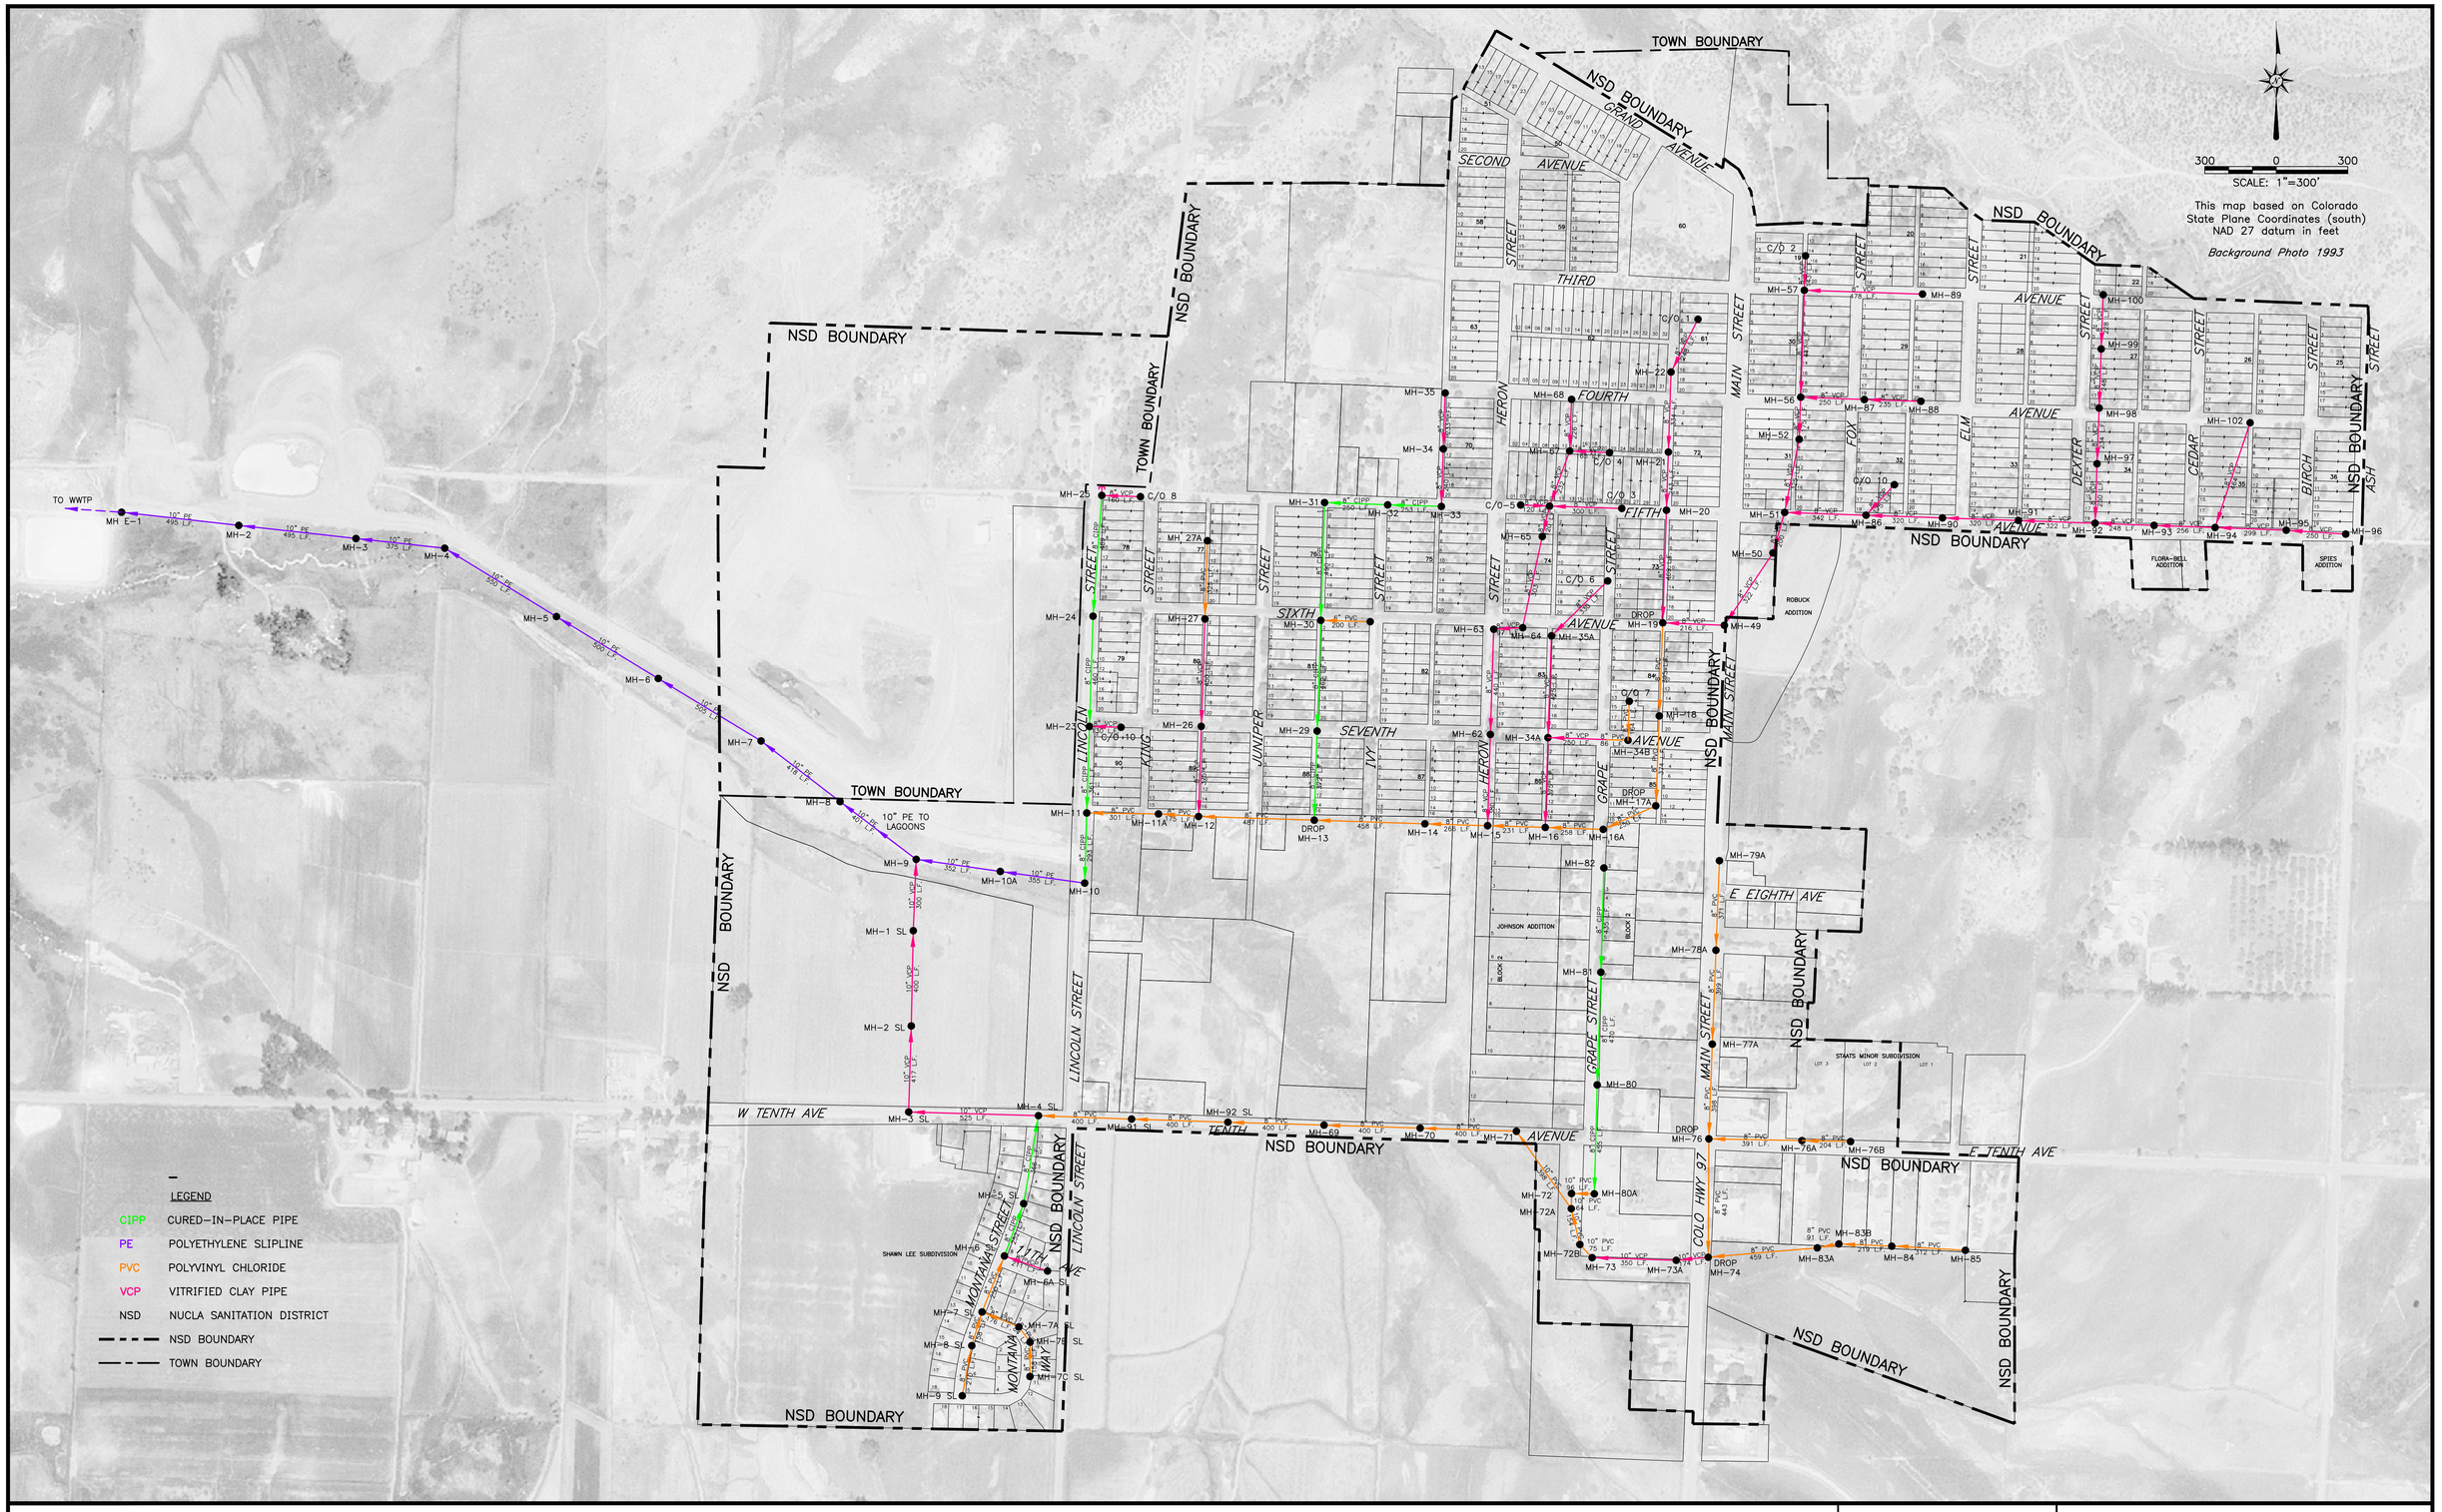

WestWater Engineering
2516 Foresight Circle, #1
Grand Junction, CO 81505
(970) 241-7076

NUCLA SANITATION DISTRICT

SEWER COLLECTION SYSTEM

Design by:	Drafted by:	Date:	Project No.	Sheet
STL	PRD	03-04	0211-NSM	1 of 1