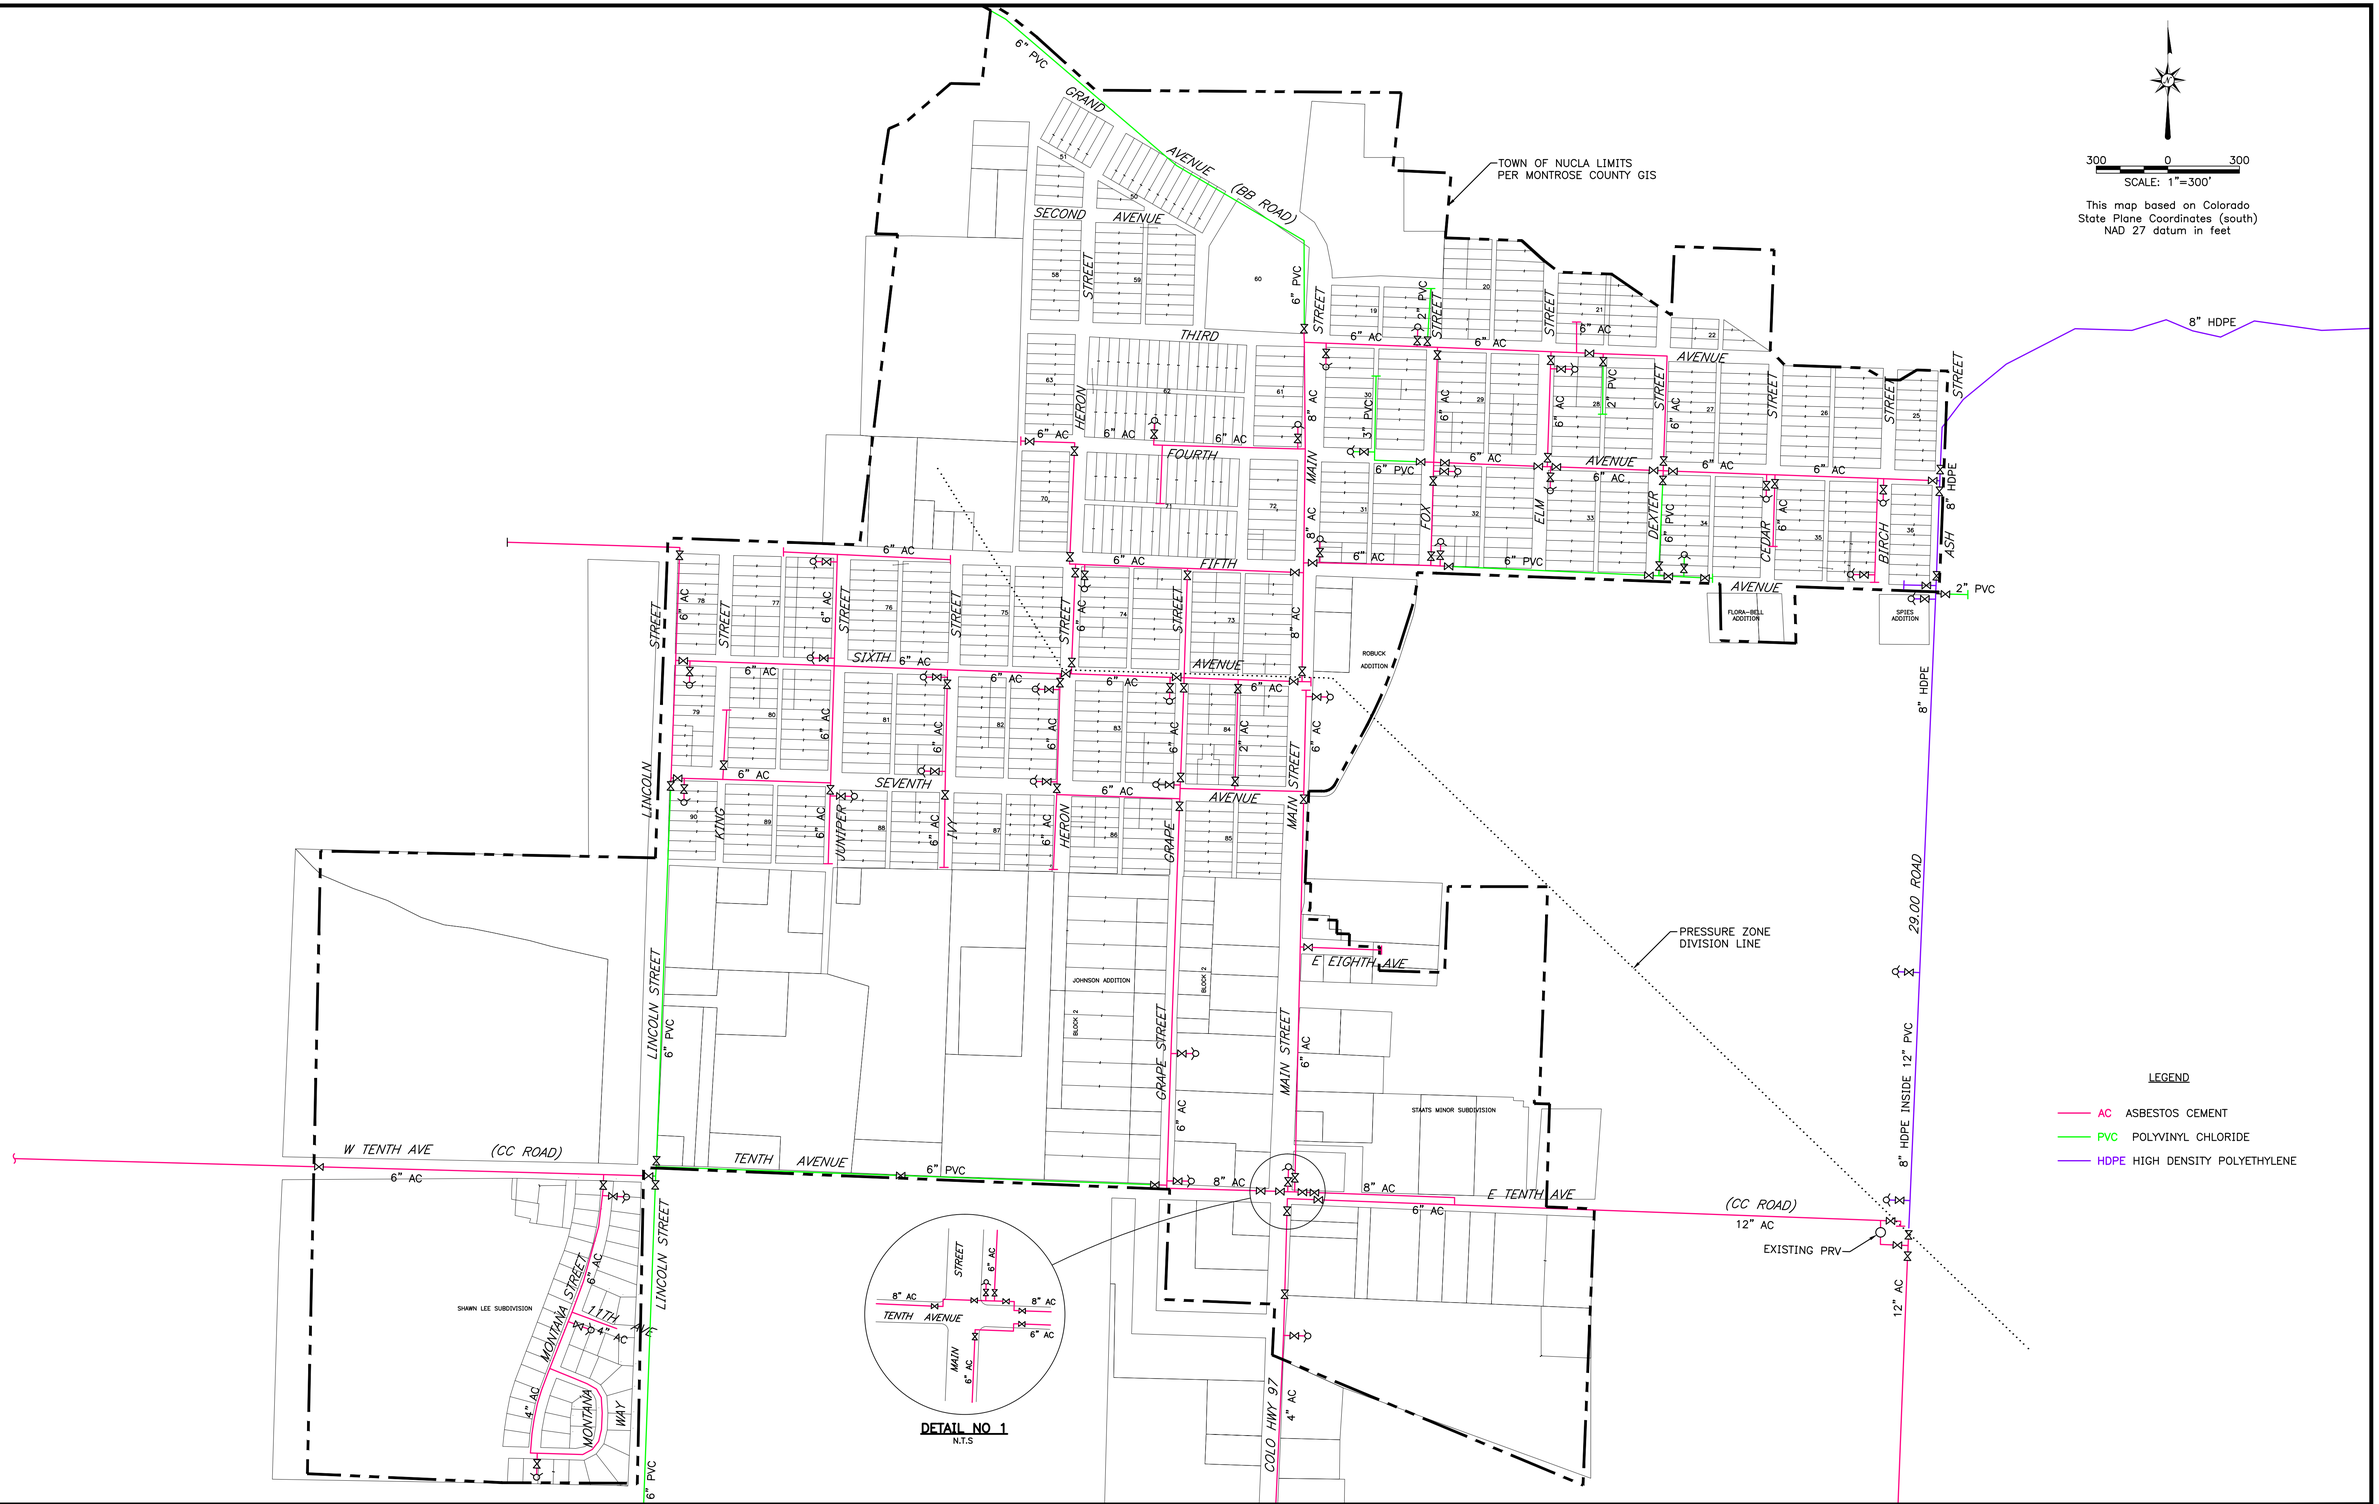

WestWater Engineering
2516 Foresight Circle, #1
Grand Junction, CO 81505
(970) 241-7076

TOWN OF NUCLA

WATER DISTRIBUTION SYSTEM

Design by:	Drafted by:	Date:	Project No.	Sheet
STL	PRD	01-12	1114PER.	1 of 1