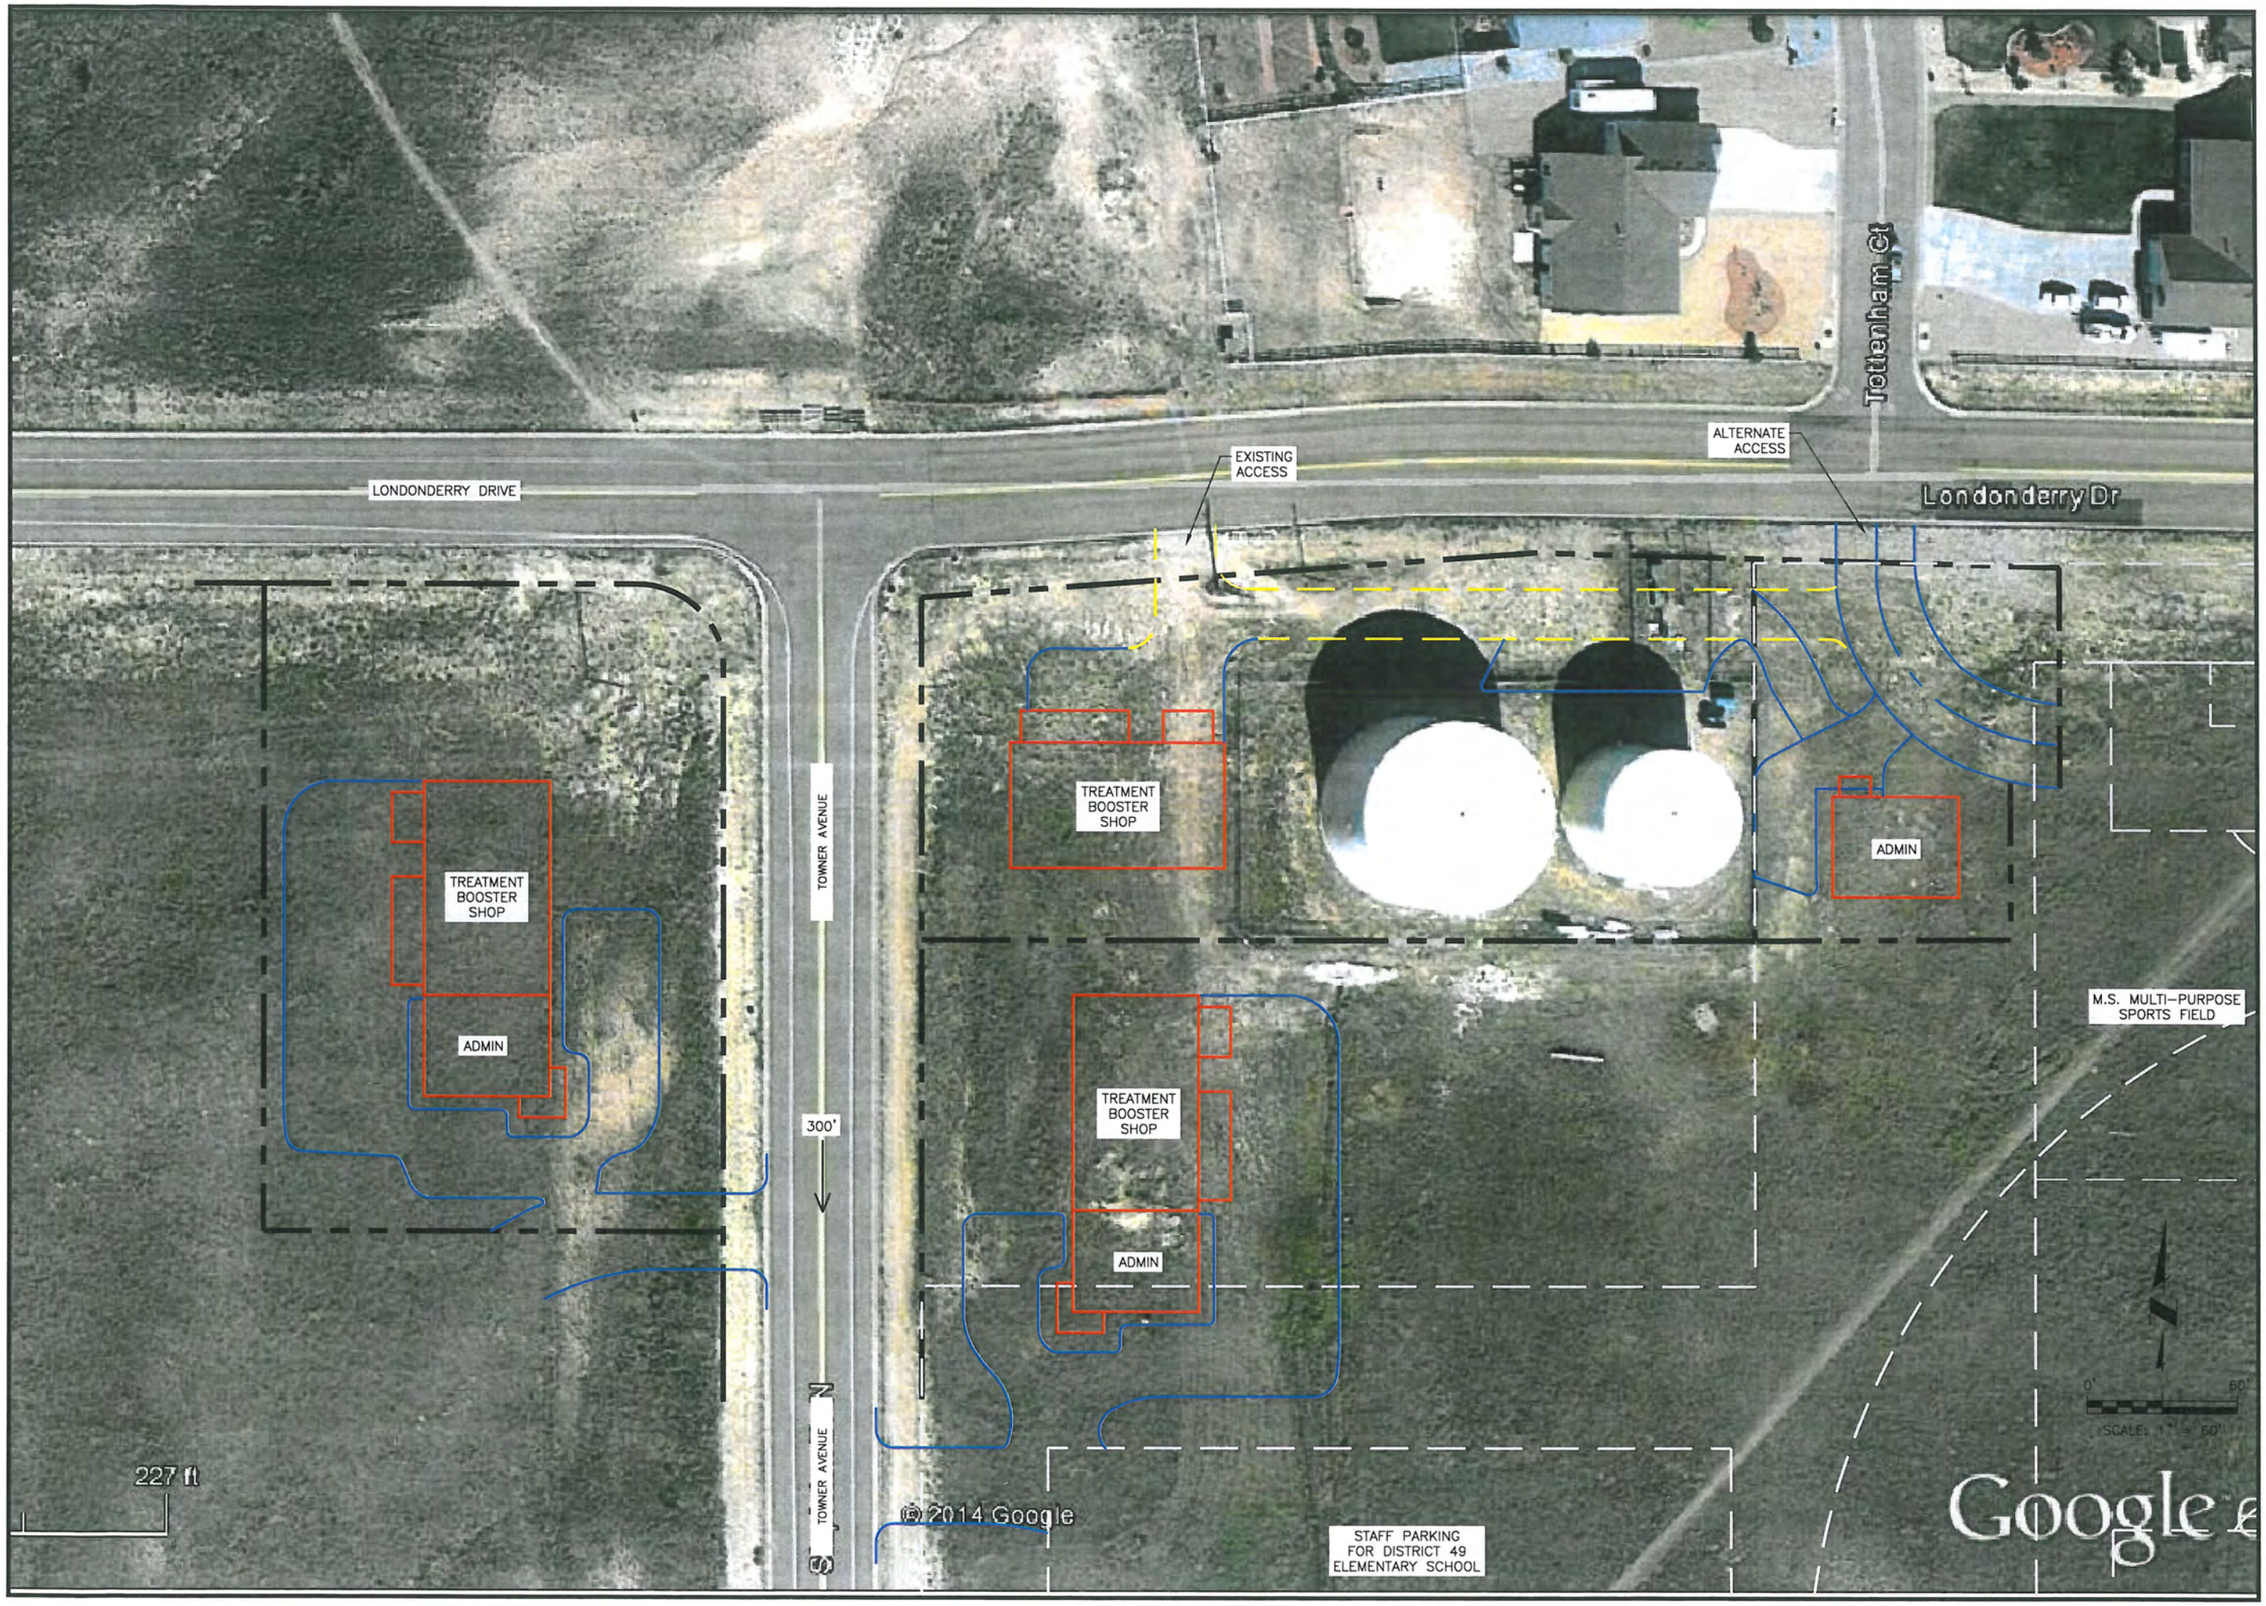

JDS-HYDRO CONSULTANTS, INC.
545 East Pikes Peak Avenue, Suite 300
Colorado Springs, Colorado 80903
(719) 227-0072

PAINT BRUSH HILLS METROPOLITAN DISTRICT

EL PASO COUNTY, COLORADO

Project No.:	120.08
Scale:	AS SHOWN
Date:	05/29/14
Design:	JPM
Drawn:	TLM
Check:	JPM
Revised:	

of