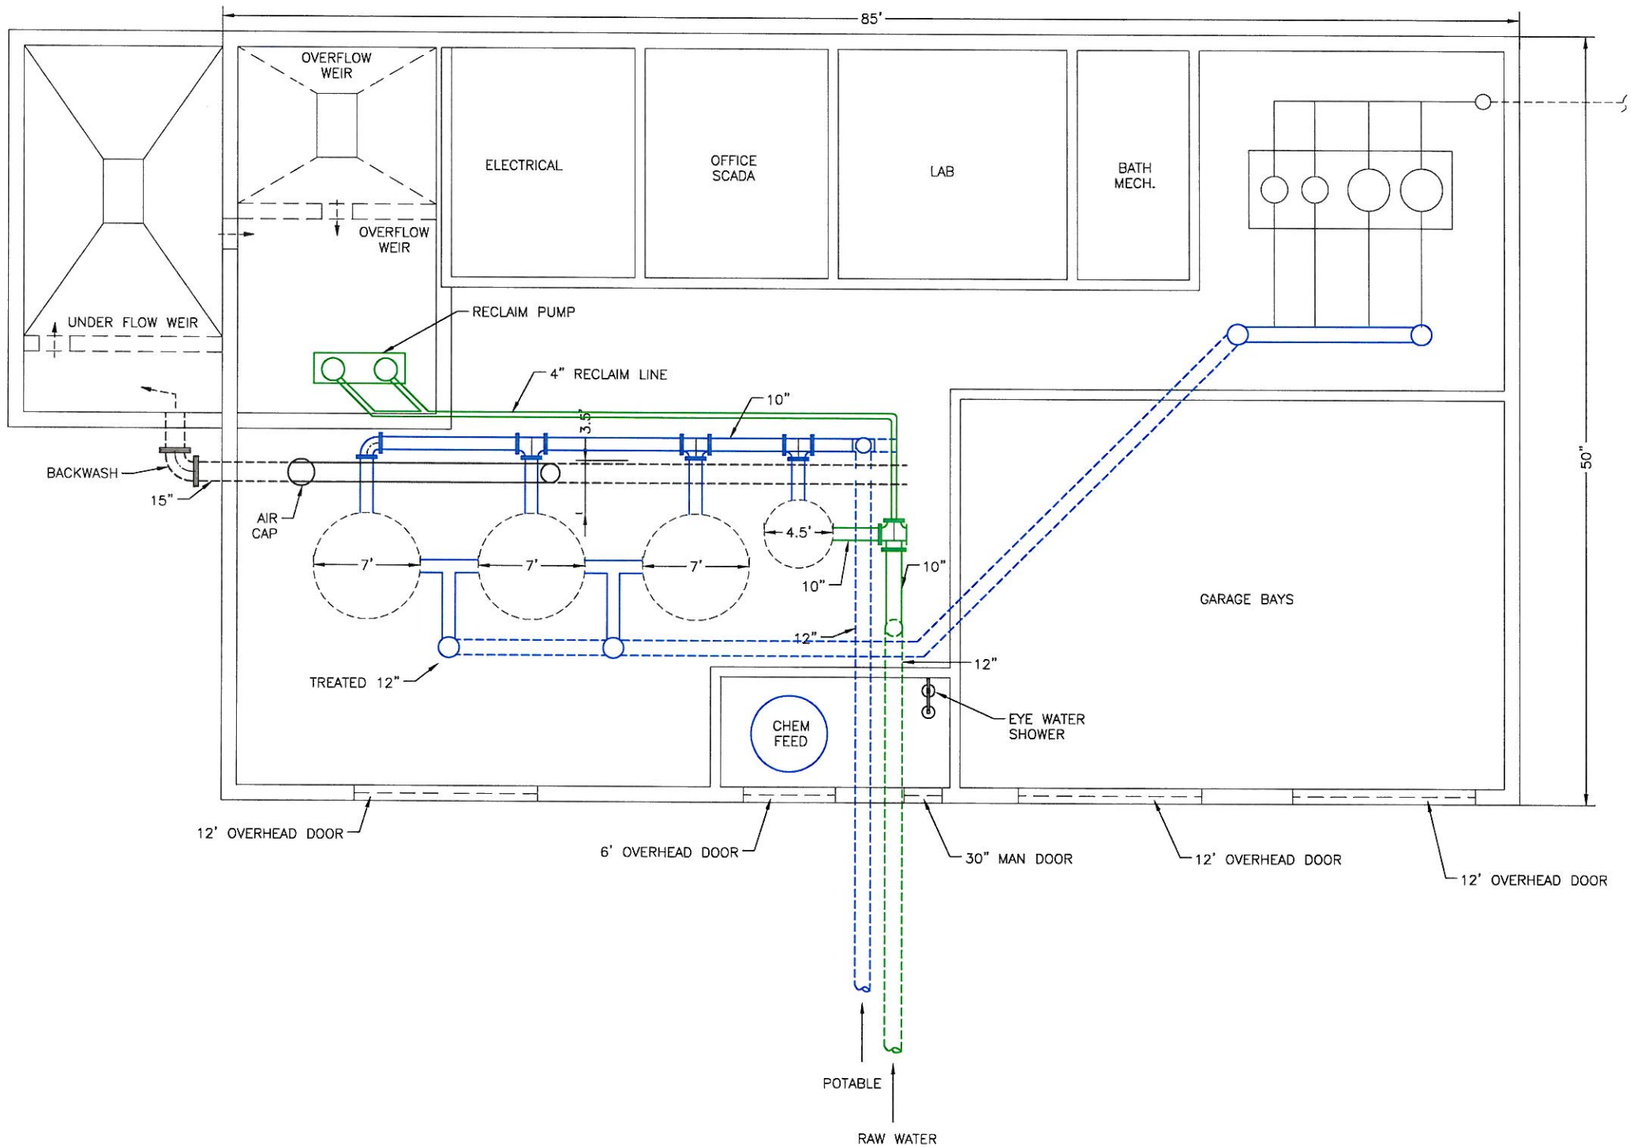

0' 10'

SCALE: 1"=10'

JDS-HYDRO CONSULTANTS, INC.
545 East Pikes Peak Avenue, Suite 300
Colorado Springs, Colorado 80903
(719) 227-0072

PAINT BRUSH HILLS METROPOLITAN DISTRICT
WATER TREATMENT PLANT

Project No.:	120.08
Scale:	AS SHOWN
Date:	06/04/14
Design:	JPM
Drawn:	TLM
Check:	JPM
Revised:	