BATHROOMS	2
KITCHENETTE	1
OFFICE	2
MEETING	1
STORAGE/REC	1
RECEPTION/INTAKE	1
MECHANICAL	1

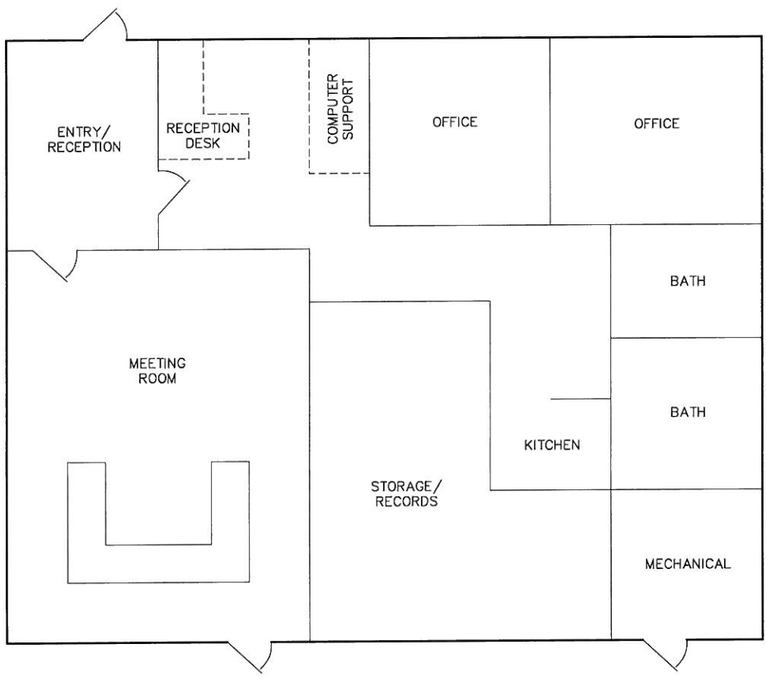

N

0' 10'

SCALE: 1"=10'

JDS-HYDRO CONSULTANTS, INC.
545 East Pikes Peak Avenue, Suite 300
Colorado Springs, Colorado 80903
(719) 227-0072

PAINT BRUSH HILLS METROPOLITAN DISTRICT

Project No.:	120.08
Scale:	AS SHOWN
Date:	06/05/14
Design:	JPM
Drawn:	TLM
Check:	JPM
Revised:	

of