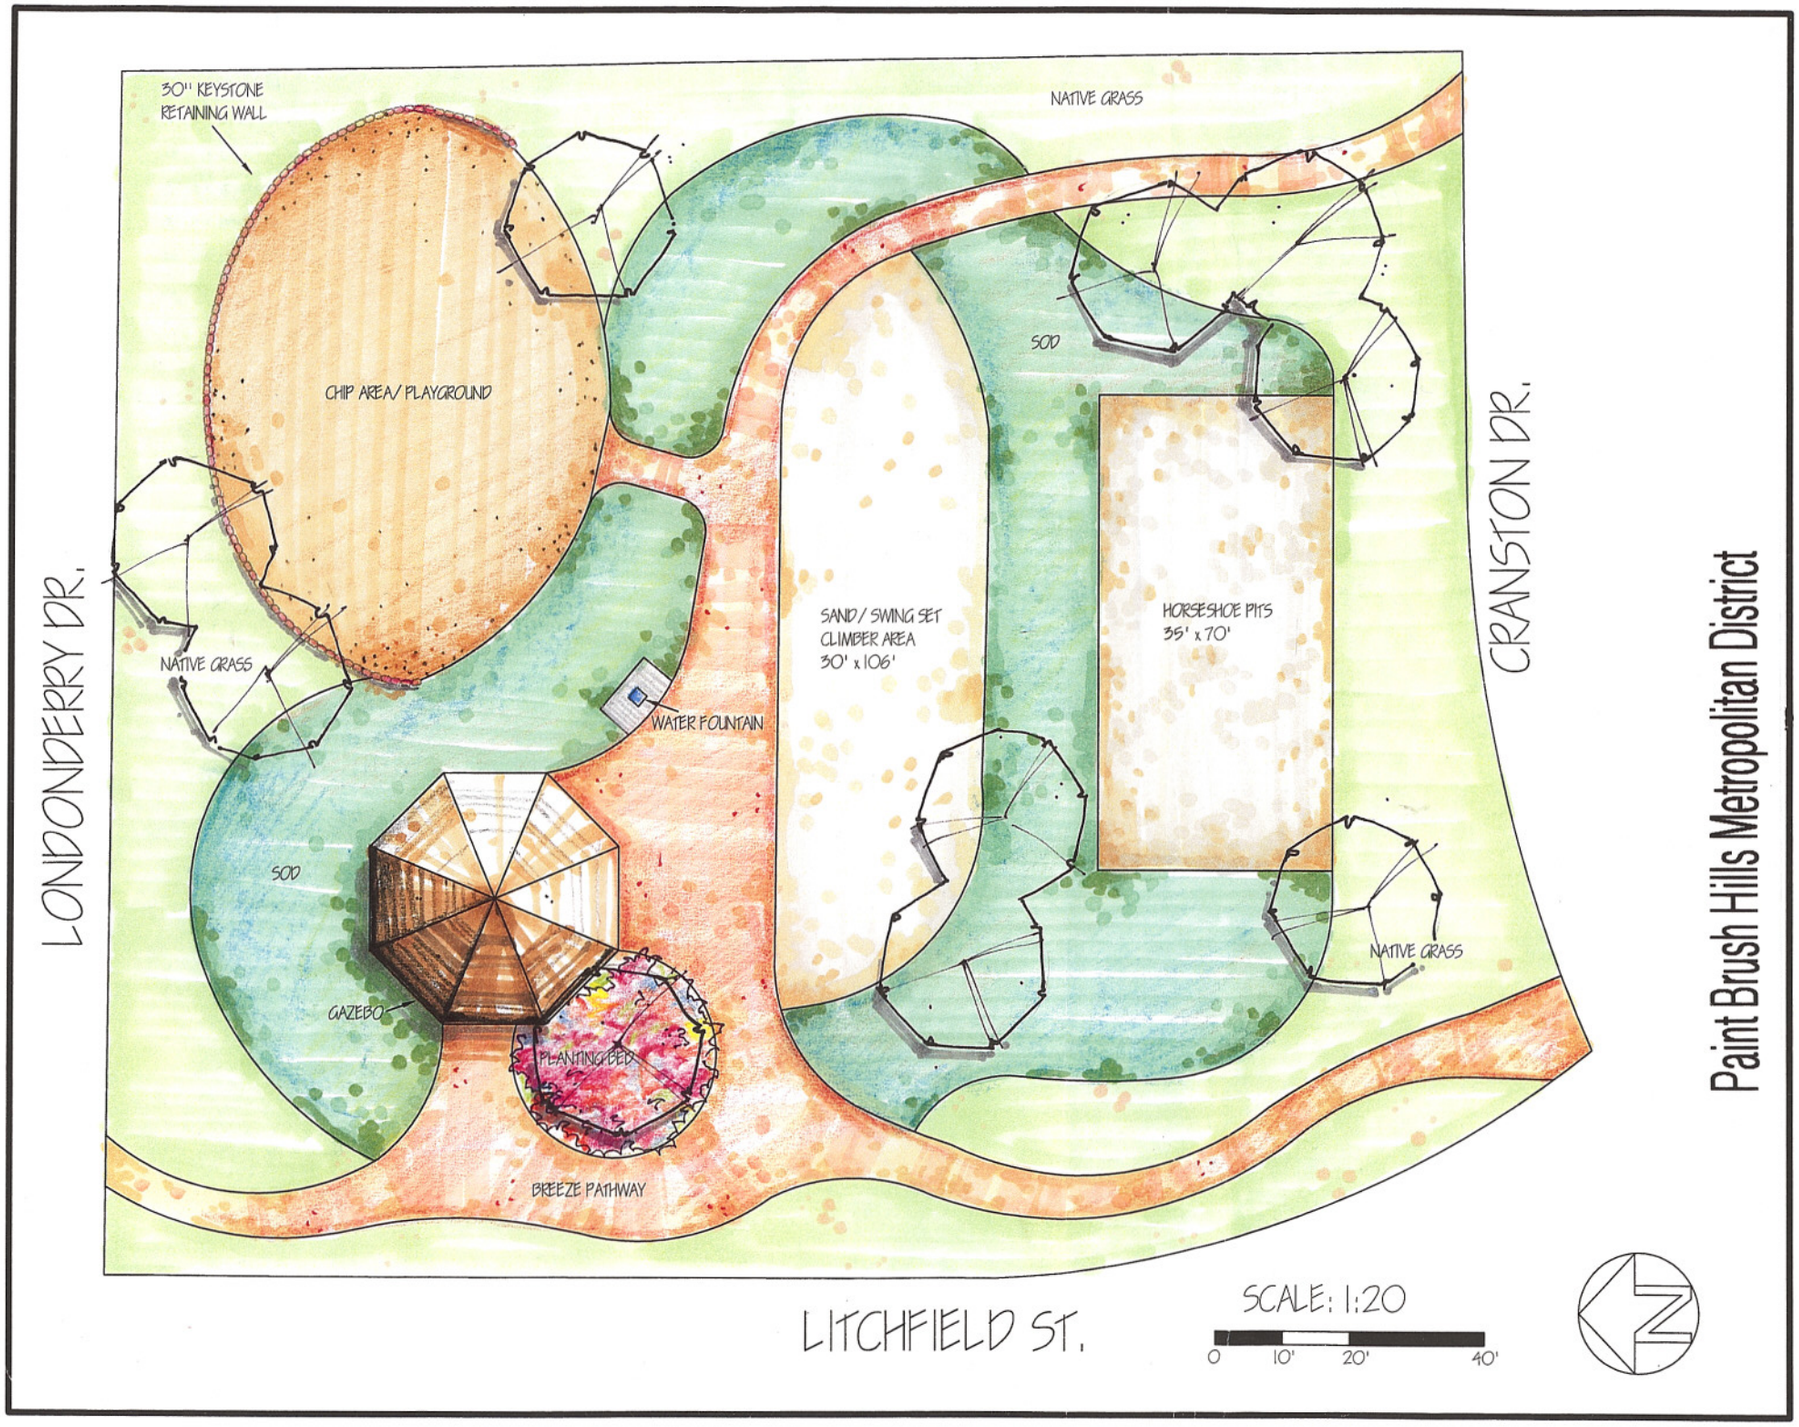

SOUTH MANCHESTER

PLAYGROUND EQUIPMENT

DESIGN BY: BRENNON MILES
EXTRA MILE LANDSCAPES

LAYOUT PLAN

A-1

PAGE 1 OF 1

Attachment H