FIGURES

CAD FILE: U: EnergyFuels 83088 4.0 Technical Information 4.3 GIS and CAD Figures Tailing Cell Designs KI_TC_Design LAYOUT: FIG 1

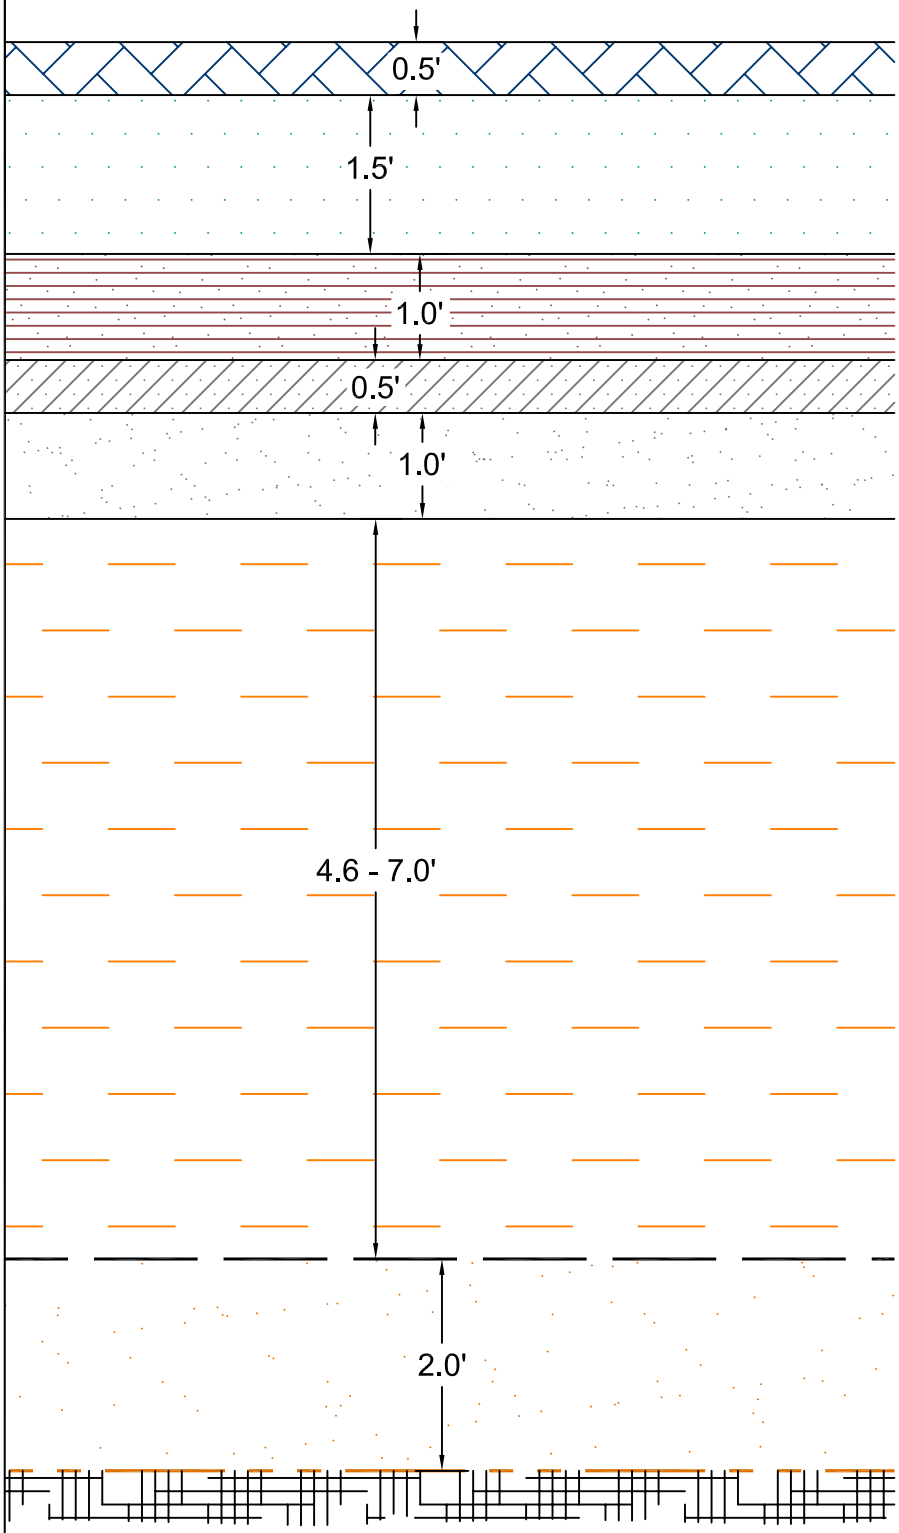

The information included on this graphic representation has been compiled from a variety of sources, which have not been independently verified by Kleinfelder. Subsequently, Kleinfelder makes no representations or warranties, express or implied, as to accuracy, completeness, timeliness, or rights to the use of such information. This document is not intended for use as a land survey product or a construction design document. The use or misuse of the information contained on this graphic representation is at the sole risk of the party using or misusing the information.

DESIGNED BY: AKK	**TYPICAL SECTION OF TAILING CELL COVER**	Energy Fuels Resources	FIGURE	KLEINFELDER Bright People. Right Solutions.
DRAWN BY: PD			1	
CHECKED BY: MV		44 Union Blvd., Suite 600 LAKEWOOD, CO 80228 PH. 303.974.2140		www.kleinfelder.com
DATE: JAN 2009	PIÑON RIDGE PROJECT MONTROSE COUNTY, COLORADO			PROJ. NO. 83088 / ACAD FILE: Closure Cover_Cell A2.dwg
SCALE: AS SHOWN				