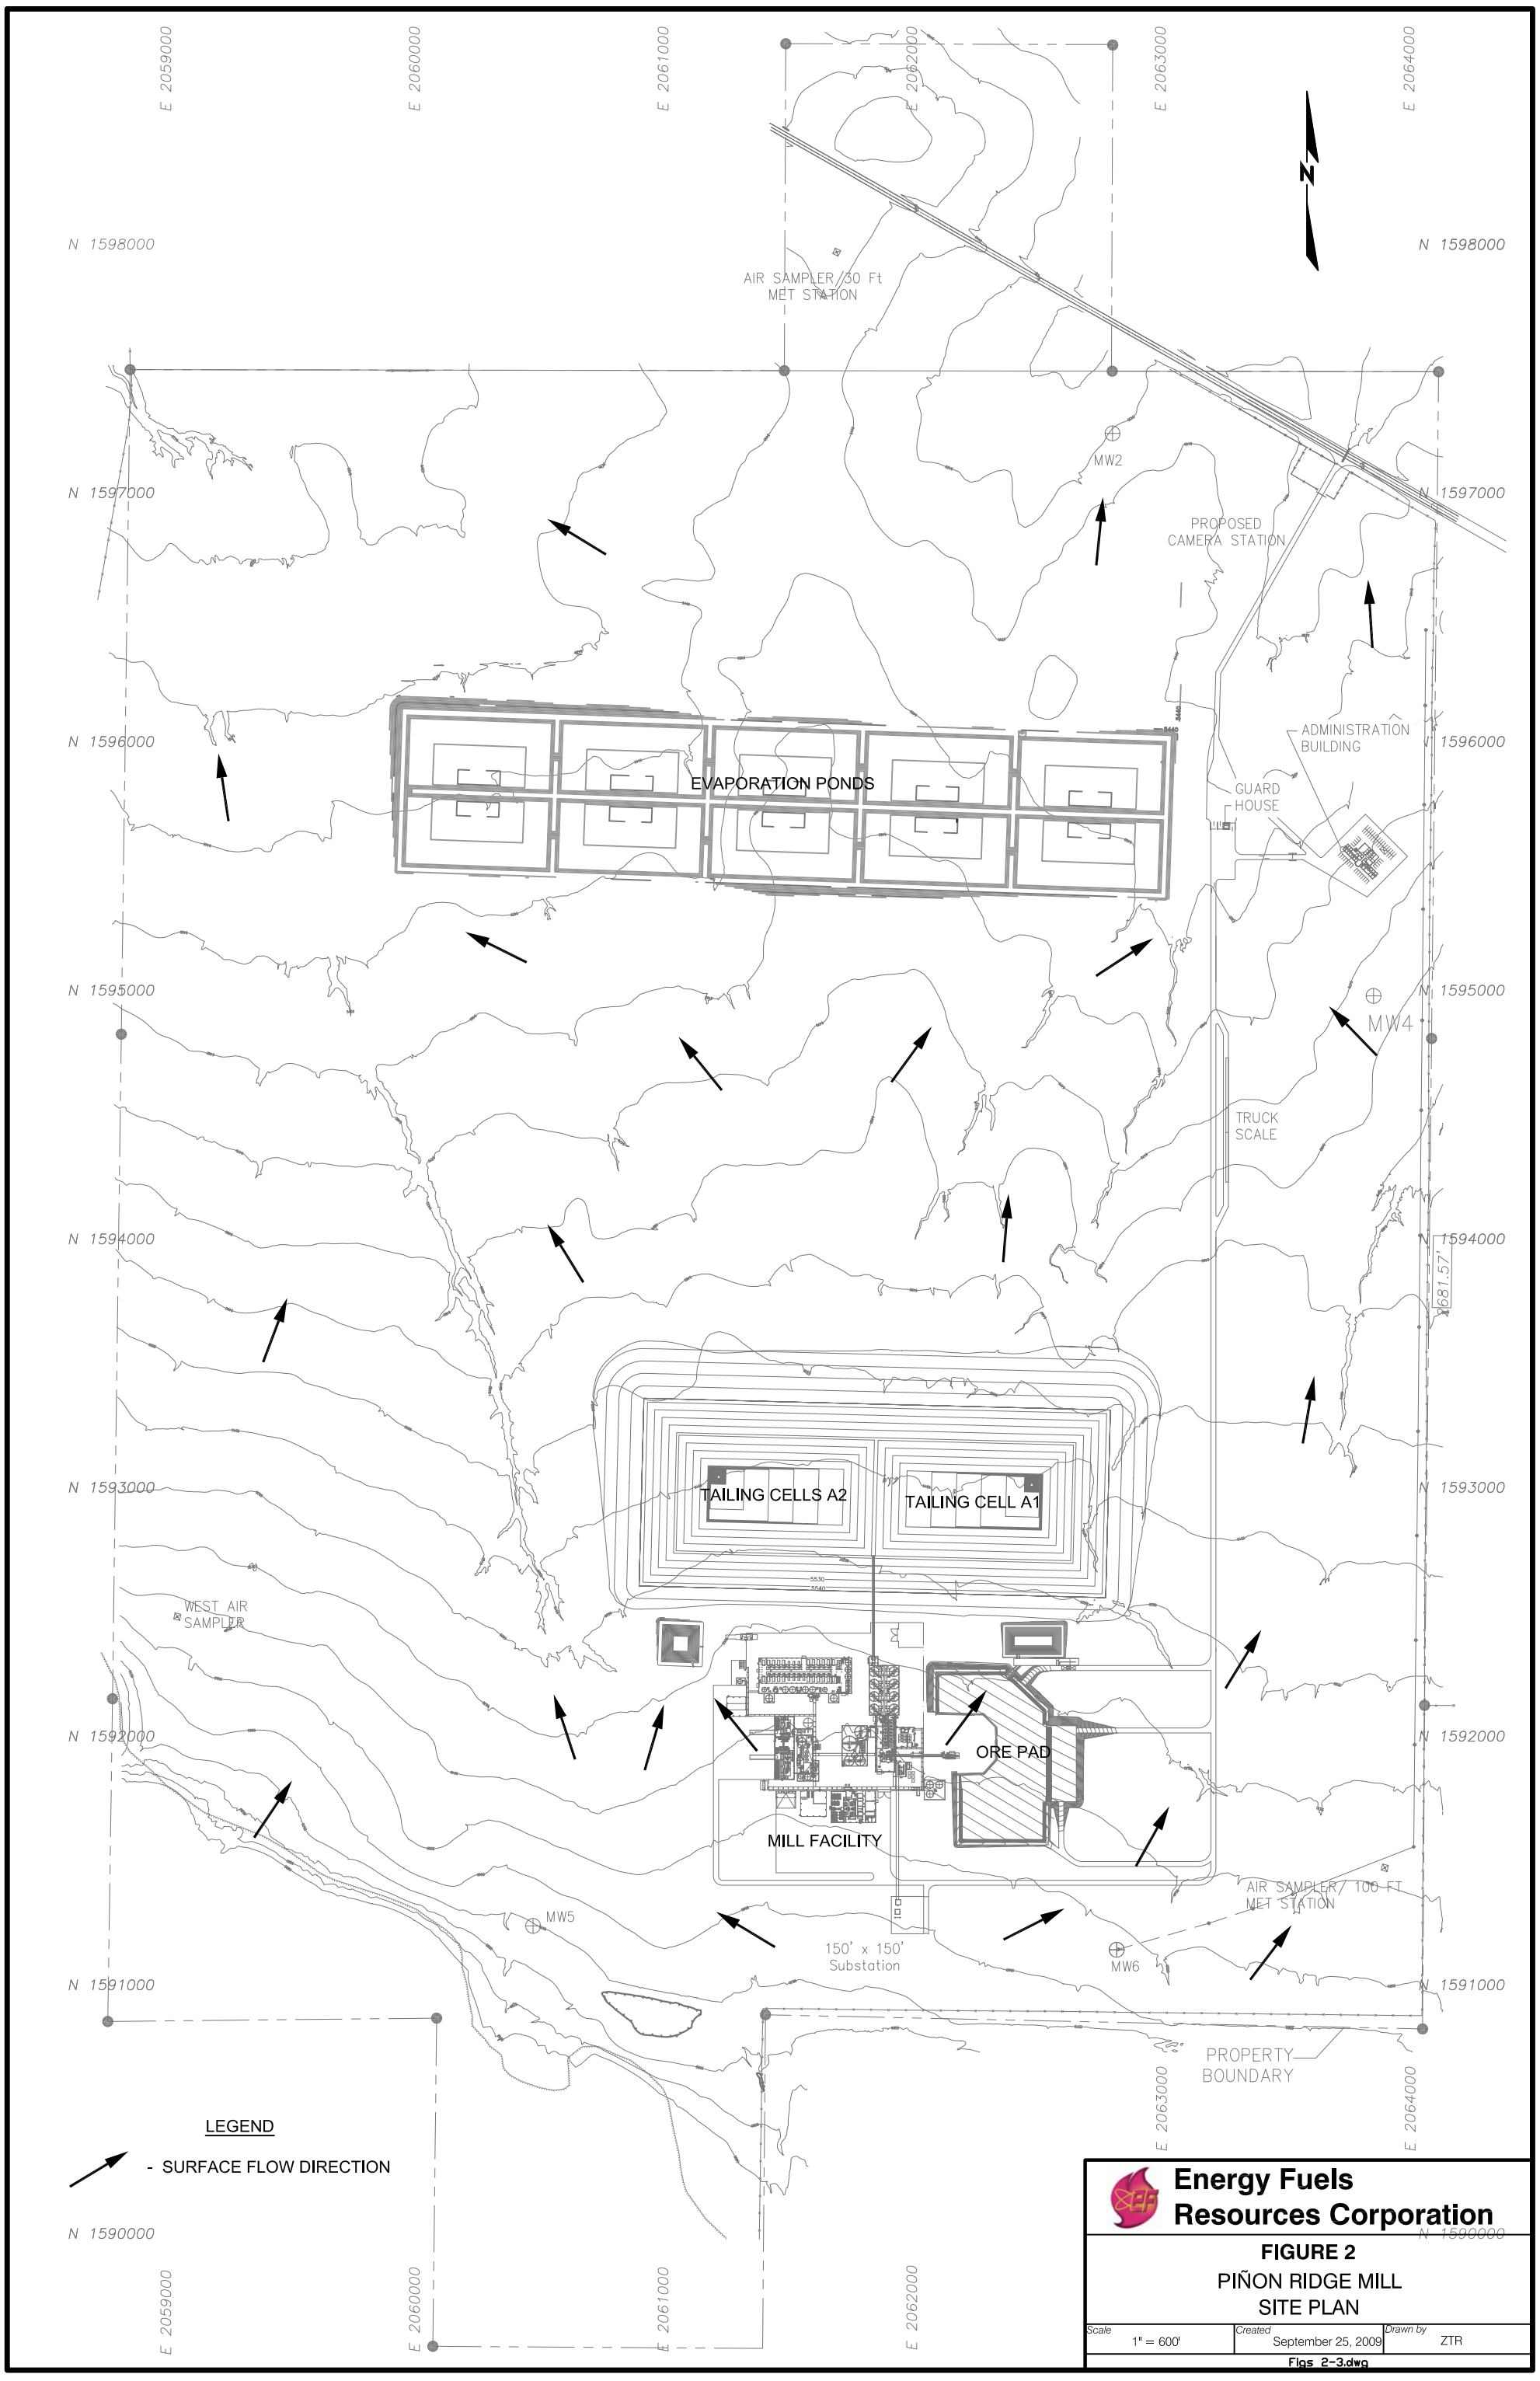
E 2059000
E 2060000
E 2061000
E 2062000
E 2063000
E 2064000
N 1598000
N 1597000
N 1596000
N 1595000
N 1594000
N 1593000
N 1592000
N 1591000
N 1590000
N
AIR SAMPLER/30 Ft
MET STATION
MW2
PROPOSED
CAMERA STATION
ADMINISTRATION
BUILDING
GUARD
HOUSE
EVAPORATION PONDS
MW4
TRUCK
SCALE
681.57'
TAILING CELLS A2
TAILING CELL A1
WEST AIR
SAMPLER
ORE PAD
MILL FACILITY
AIR SAMPLER/ 100 FT
MET STATION
MW5
150' x 150'
Substation
MW6
PROPERTY
BOUNDARY
LEGEND
- SURFACE FLOW DIRECTION
Energy Fuels
Resources Corporation
FIGURE 2
PIÑON RIDGE MILL
SITE PLAN
Scale
1" = 600'
Created
September 25, 2009
Drawn by
ZTR
Figs 2-3.dwg