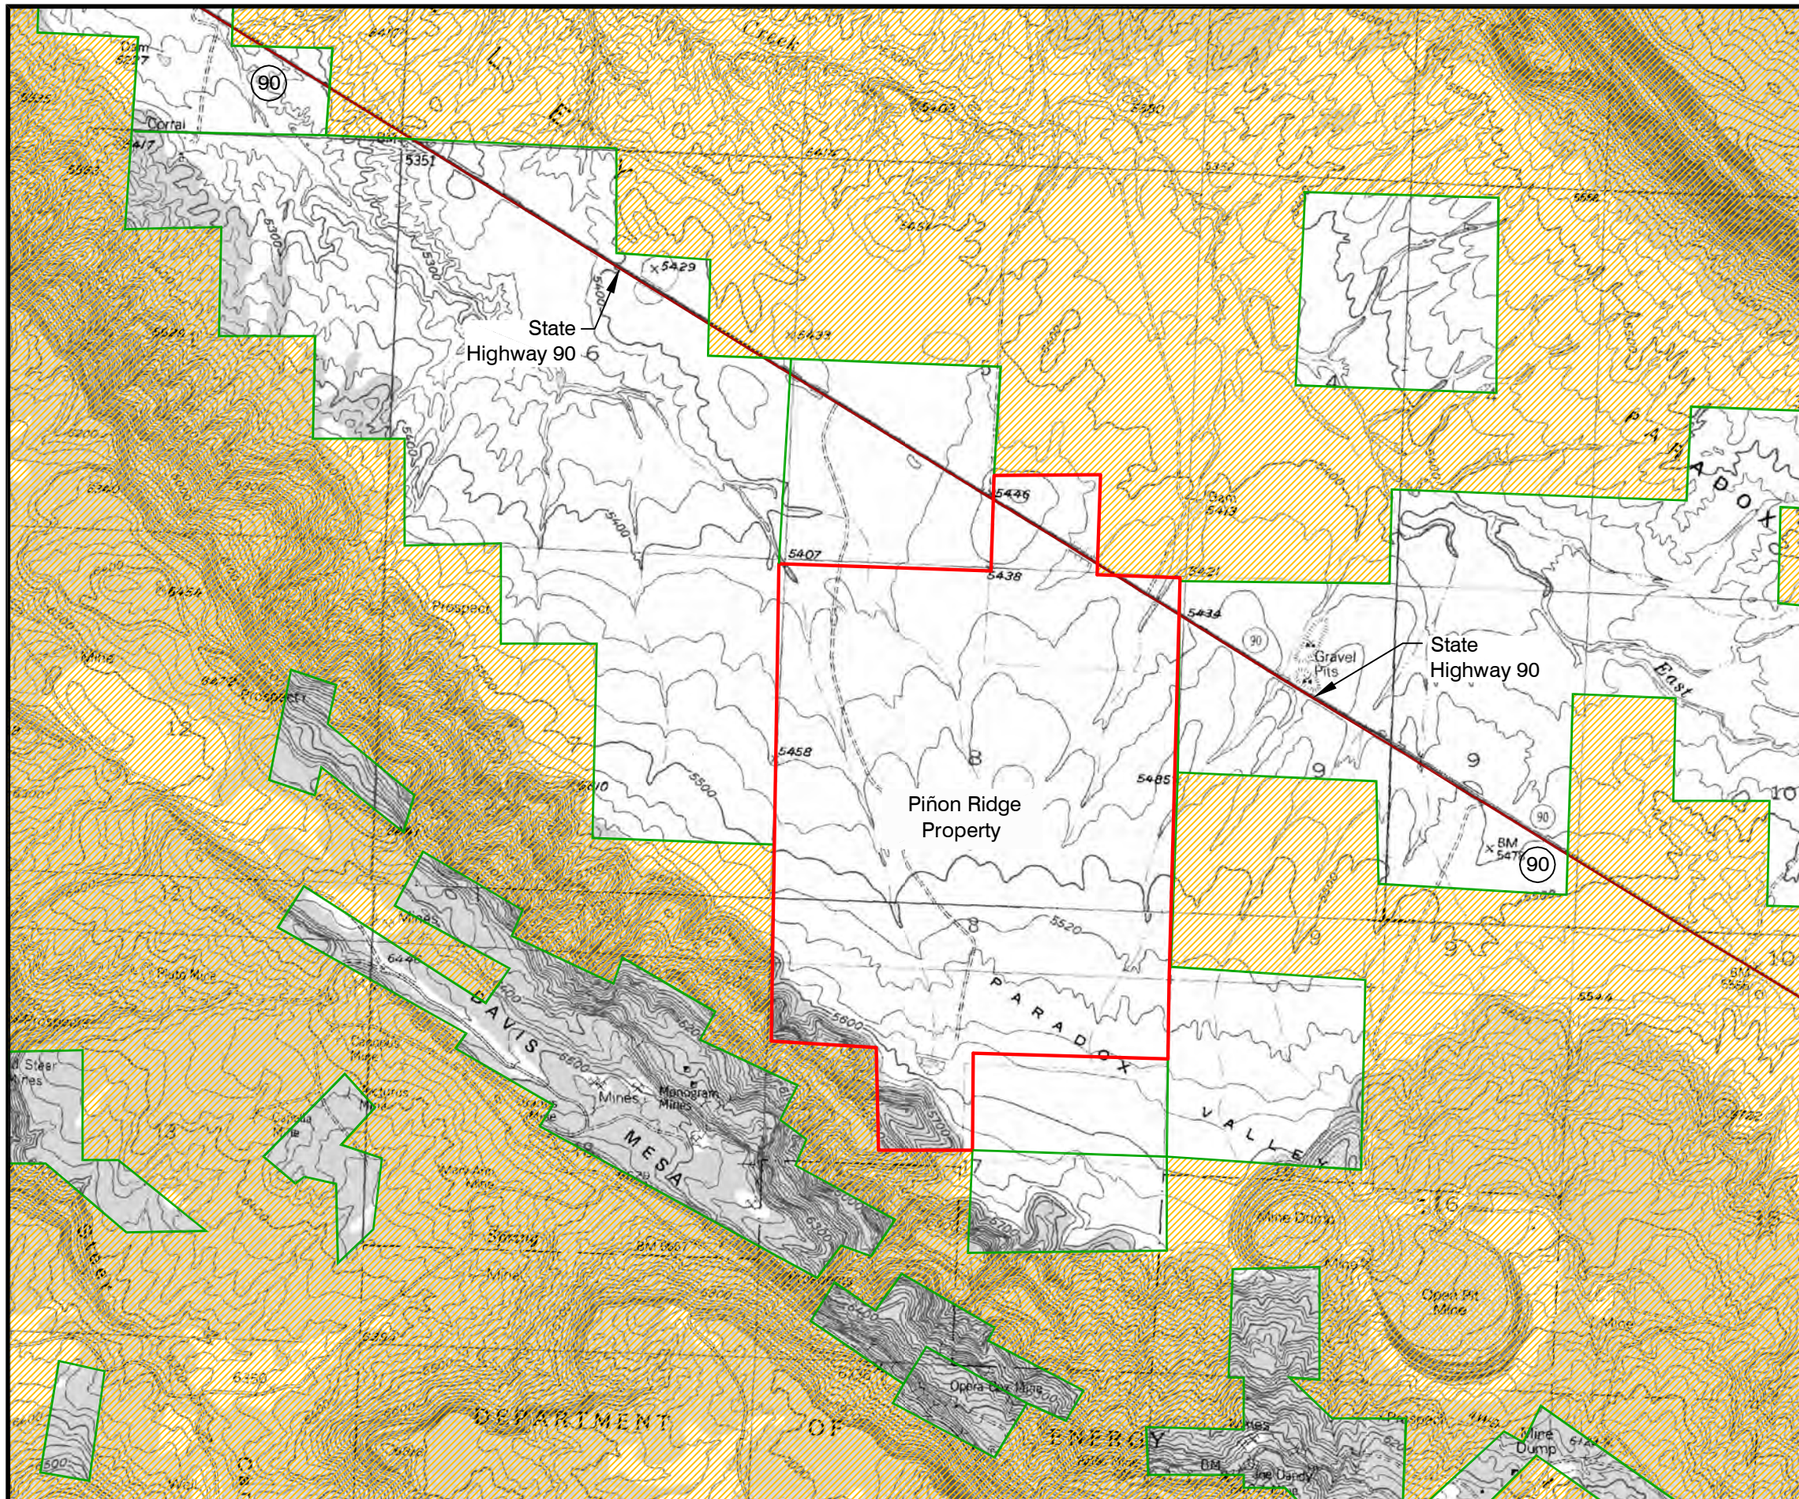

N

0 1000 2000

SCALE IN FEET

LEGEND

- BLM LAND
- PRIVATE LAND
- PIÑON RIDGE PROPERTY BOUNDARY

TOWNSHIP 46N, RANGE 17W
NEW MEXICO PRIME MERIDIAN

PROJECT ENERGY FUELS RESOURCES CORPORATION
PIÑON RIDGE MILL FACILITY
MONTROSE COUNTY, COLORADO

TITLE

PROPERTY MAP

vious CONSULTING GROUP, INC.

PROJECT No.	N/A		FILE NAME Fig3–Property Map
DESIGN	EFR	6/08	SCALE NONE A
CADD	CSM	7/7/08	FIGURE 3
CHECK	MAM	7/7/08	
REVIEW	FF	7/7/08	