


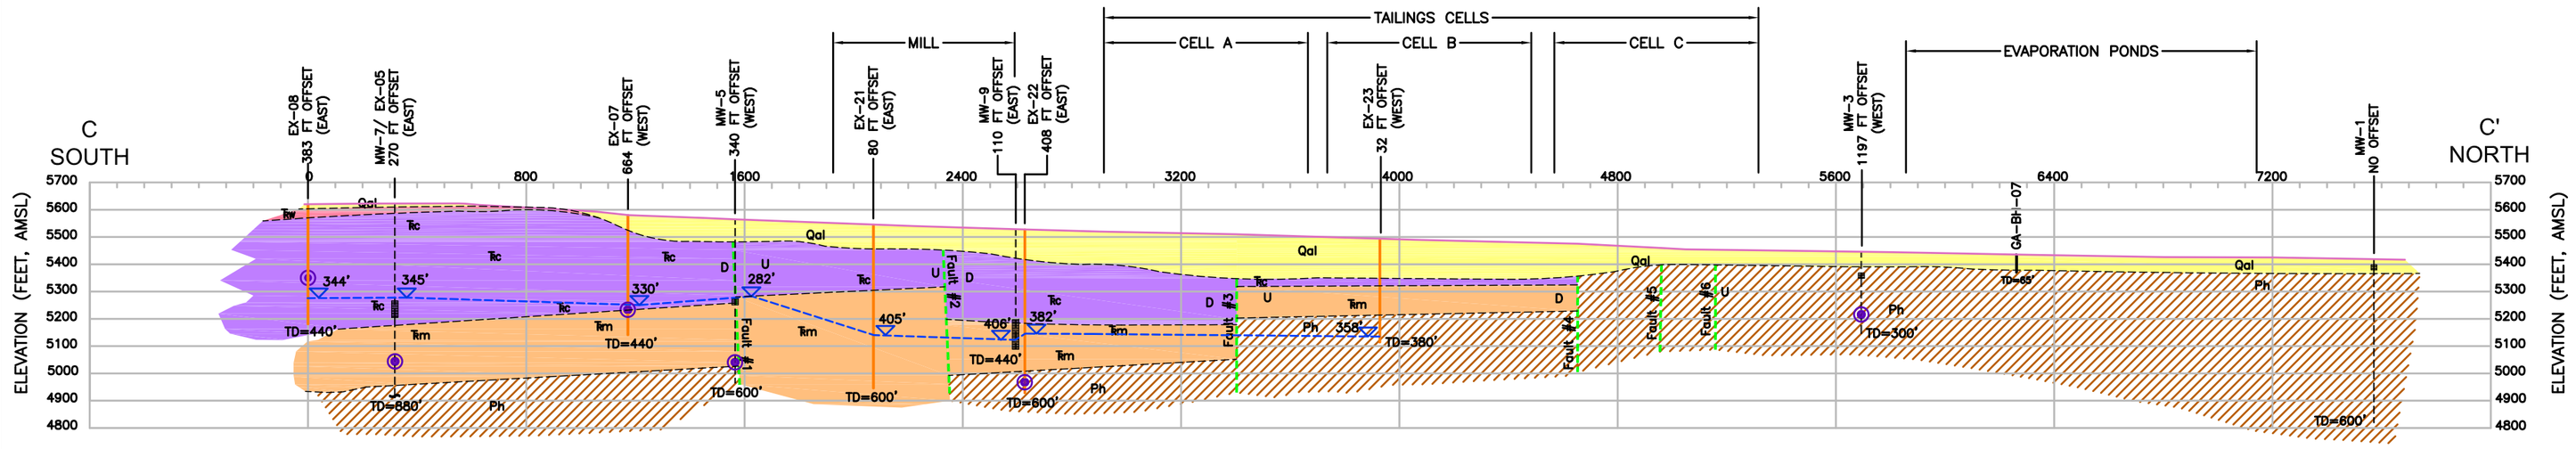


## LEGEND

- BOREHOLE OR WELL PROJECTED ONTO CROSS SECTION
- Qal, ALLUVIUM
- Trw, WINGATE FORMATION
- Trc, CHINLE FORMATION
- Trm, MOENKOPI FORMATION
- Ph, HERMOSA FORMATION
- FAULT
- 385' POTENTIOMETRIC SURFACE ELEVATION (FEET BELOW GROUND SURFACE)
- TD TOTAL DEPTH
- EXPLORATORY BOREHOLE
- MONITORING WELL
- GEOTECHNICAL BOREHOLE

## NOTE

1. GEOLOGIC CROSS SECTIONS BASED ON KLEINFELDER DRAWING 83088_08_0.DWG, DATED FEB. 2009.
2. SECTION ALIGNMENTS SHOWN ON FIGURE ES-2.

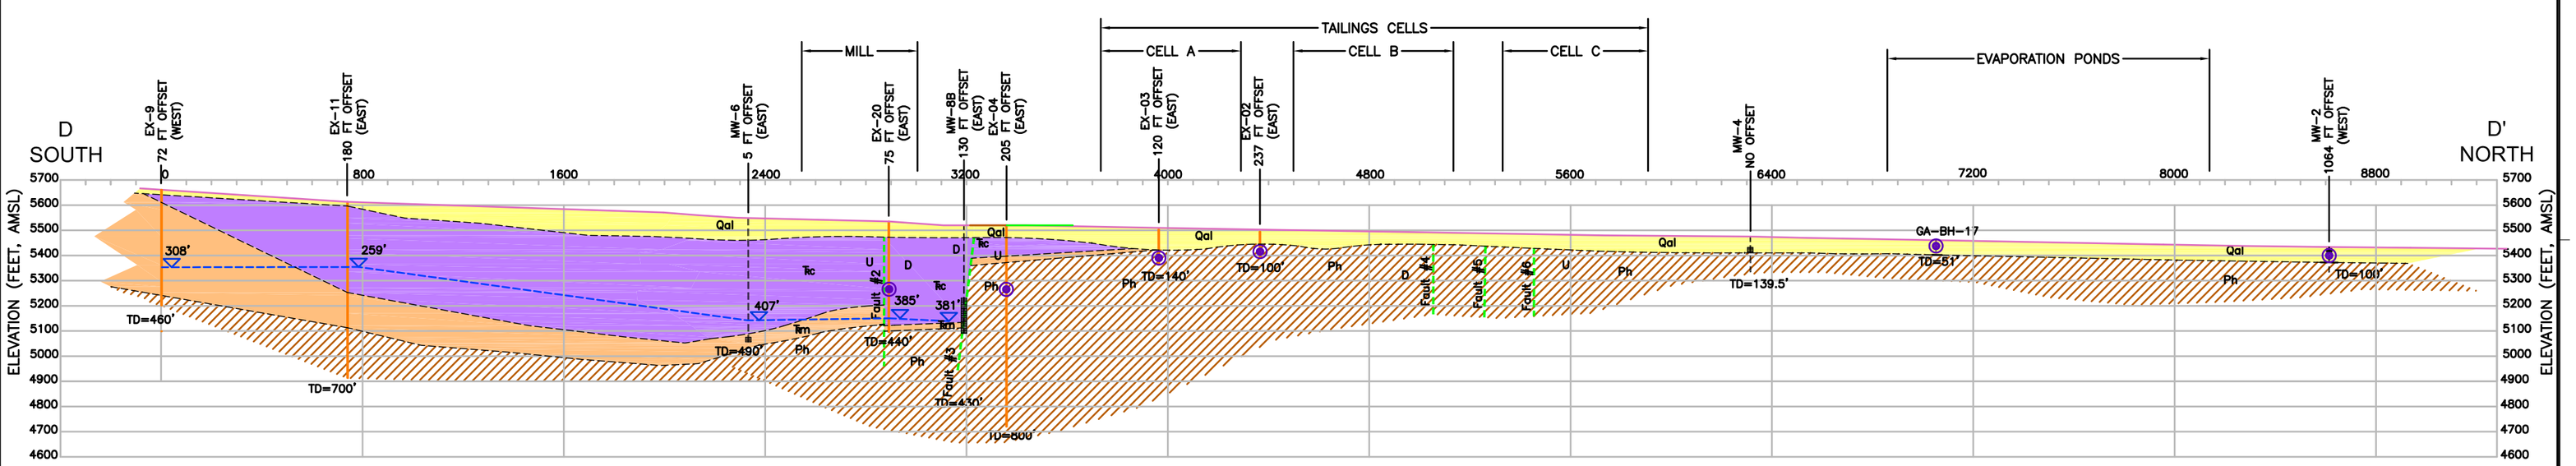30 0 30 60
1" = 30' Feet

| REV | DATE | DES | REVISION DESCRIPTION | CADD | CHK | RVW |
|---|---|---|---|---|---|---|
| 1 | 7/1/09 | SED | ISSUED FOR REGULATORY REVIEW | MTM | SED | KFM |

PROJECT
ENERGY FUELS RESOURCES CORPORATION
PIÑON RIDGE
MONTROSE COUNTY, COLORADO

TITLE
# HYDROGEOLOGIC CROSS-SECTIONS C-C' AND D-D'

Golder Associates
DENVER, COLORADO

| | | | | |
|---|---|---|---|---|
| PROJECT No. | | 073-81694 | FILE No. | 07381694A088 |
| DESIGN | NOTE 1 | NOTE 1 | SCALE AS SHOWN | REV. 0 |
| CADD | MTM | 04/09 | | |
| CHECK | SD | 04/09 | | |
| REVIEW | RSP | 04/09 | | |

# FIGURE ES-3

Plot Time: 10/19/09 14:10

Dwg. Name: N:\073-81694\07381694A088.dwg
Layout Name: ES-3 Machine: DEN1-W-DASWN7
Last Update: Oct 19, 2009 14:10 By: MTMarks
Last Plot: Oct 19, 2009 14:10 By: MTMarks