BOUNDARY MAP EXHIBIT:

GRANBY RANCH METROPOLITAN DISTRICT, HEADWATERS METROPOLITAN DISTRICT, SOLVISTA METROPOLITAN DISTRICT, GRANBY RANCH METROPOLITAN DISTRICT NO. 2 AND GRANBY RANCH METROPOLITAN DISTRICT NOS. 2-8

TOWNSHIP 1 NORTH, RANGE 76 WEST OF THE 6th PRINCIPAL MERIDIAN, COUNTY OF GRAND, STATE OF COLORADO

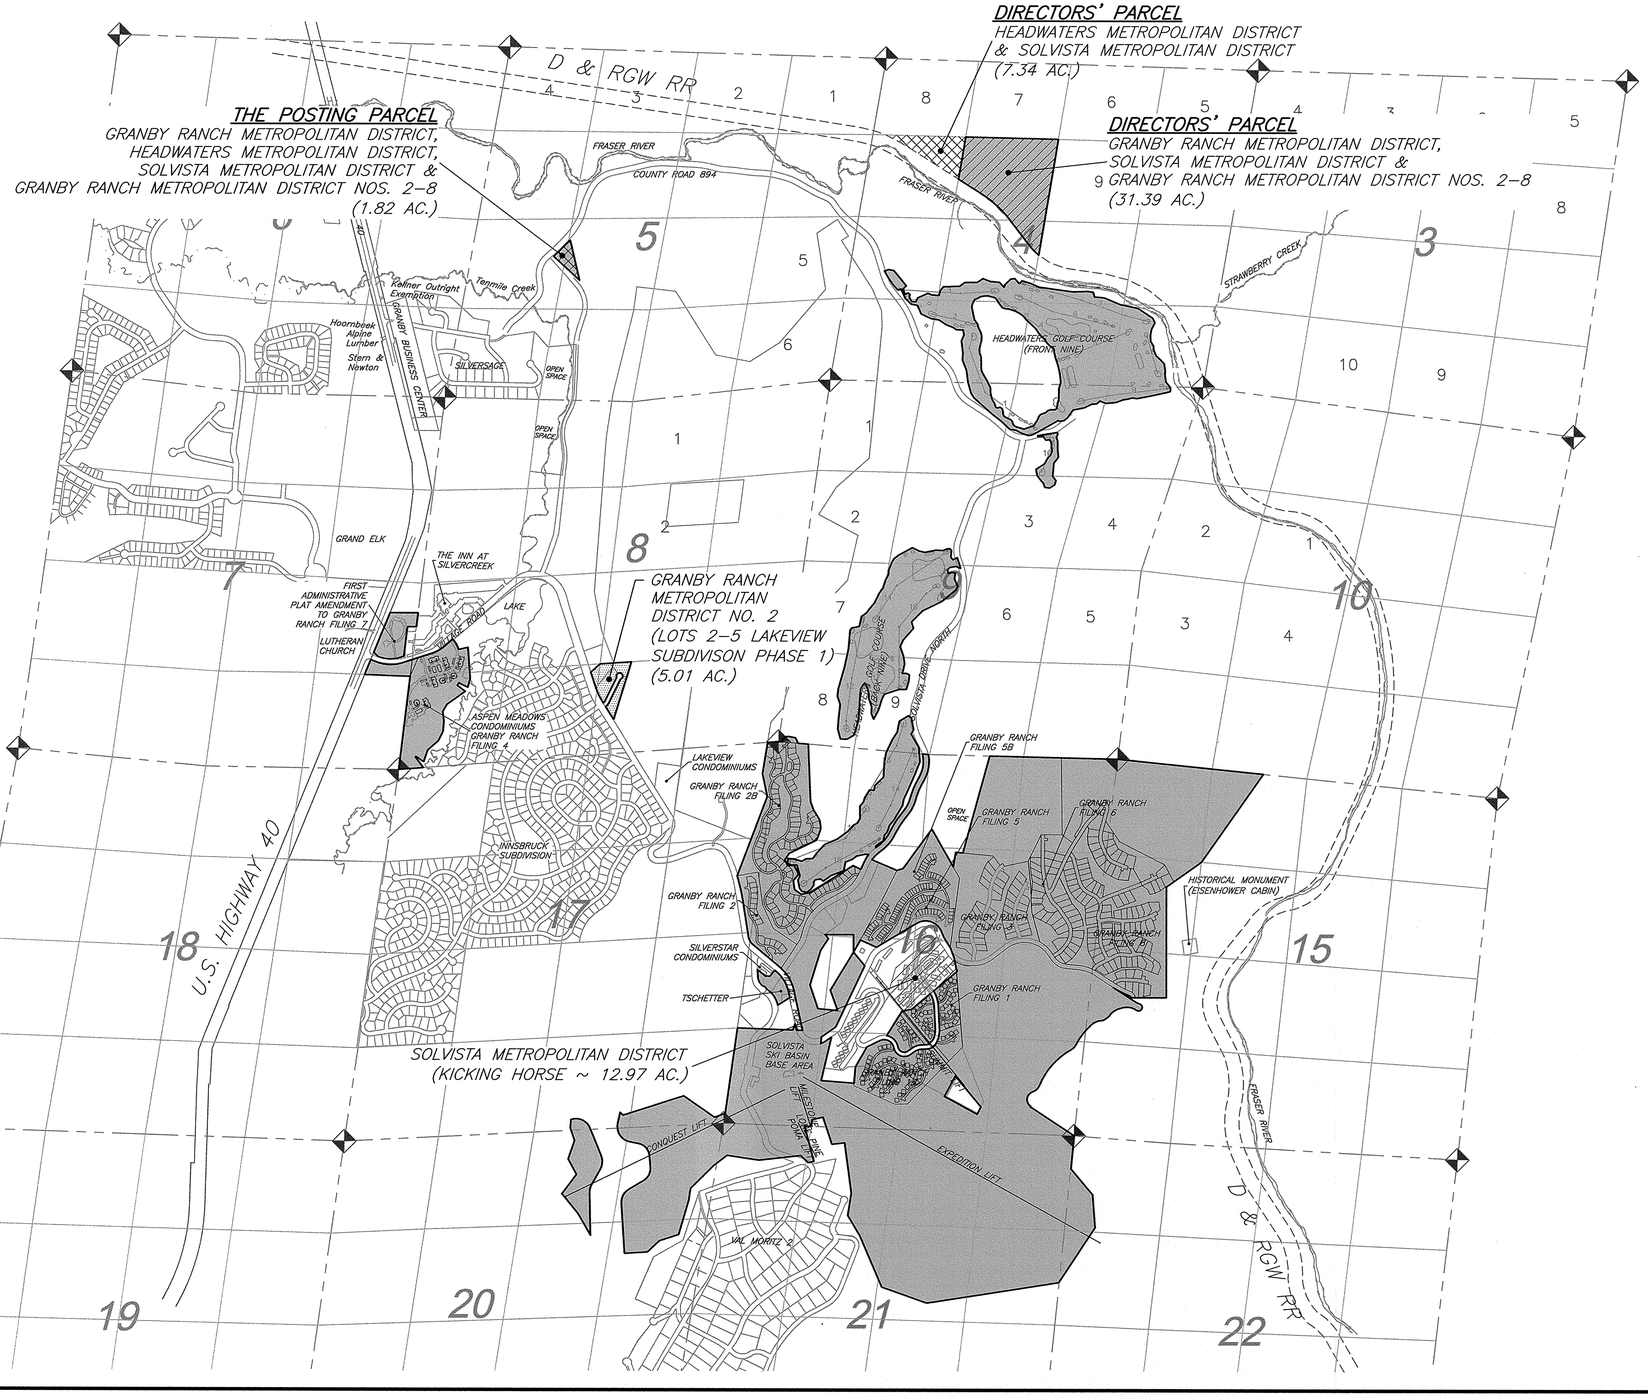

ENGINEER\SURVEYOR

Carroll & Lange inc
Professional Engineers & Land Surveyors
47 Cooper Creek Way, Suite 328
Winter Park, Colorado 80482-3345
(970) 726-8100