GRANBY RANCH METROPOLITAN DISTRICT BOUNDARY MAP
AUGUST 2013

TOWNSHIP 1 NORTH, RANGE 76 WEST OF THE 6th PRINCIPAL MERIDIAN,
COUNTY OF GRAND, STATE OF COLORADO

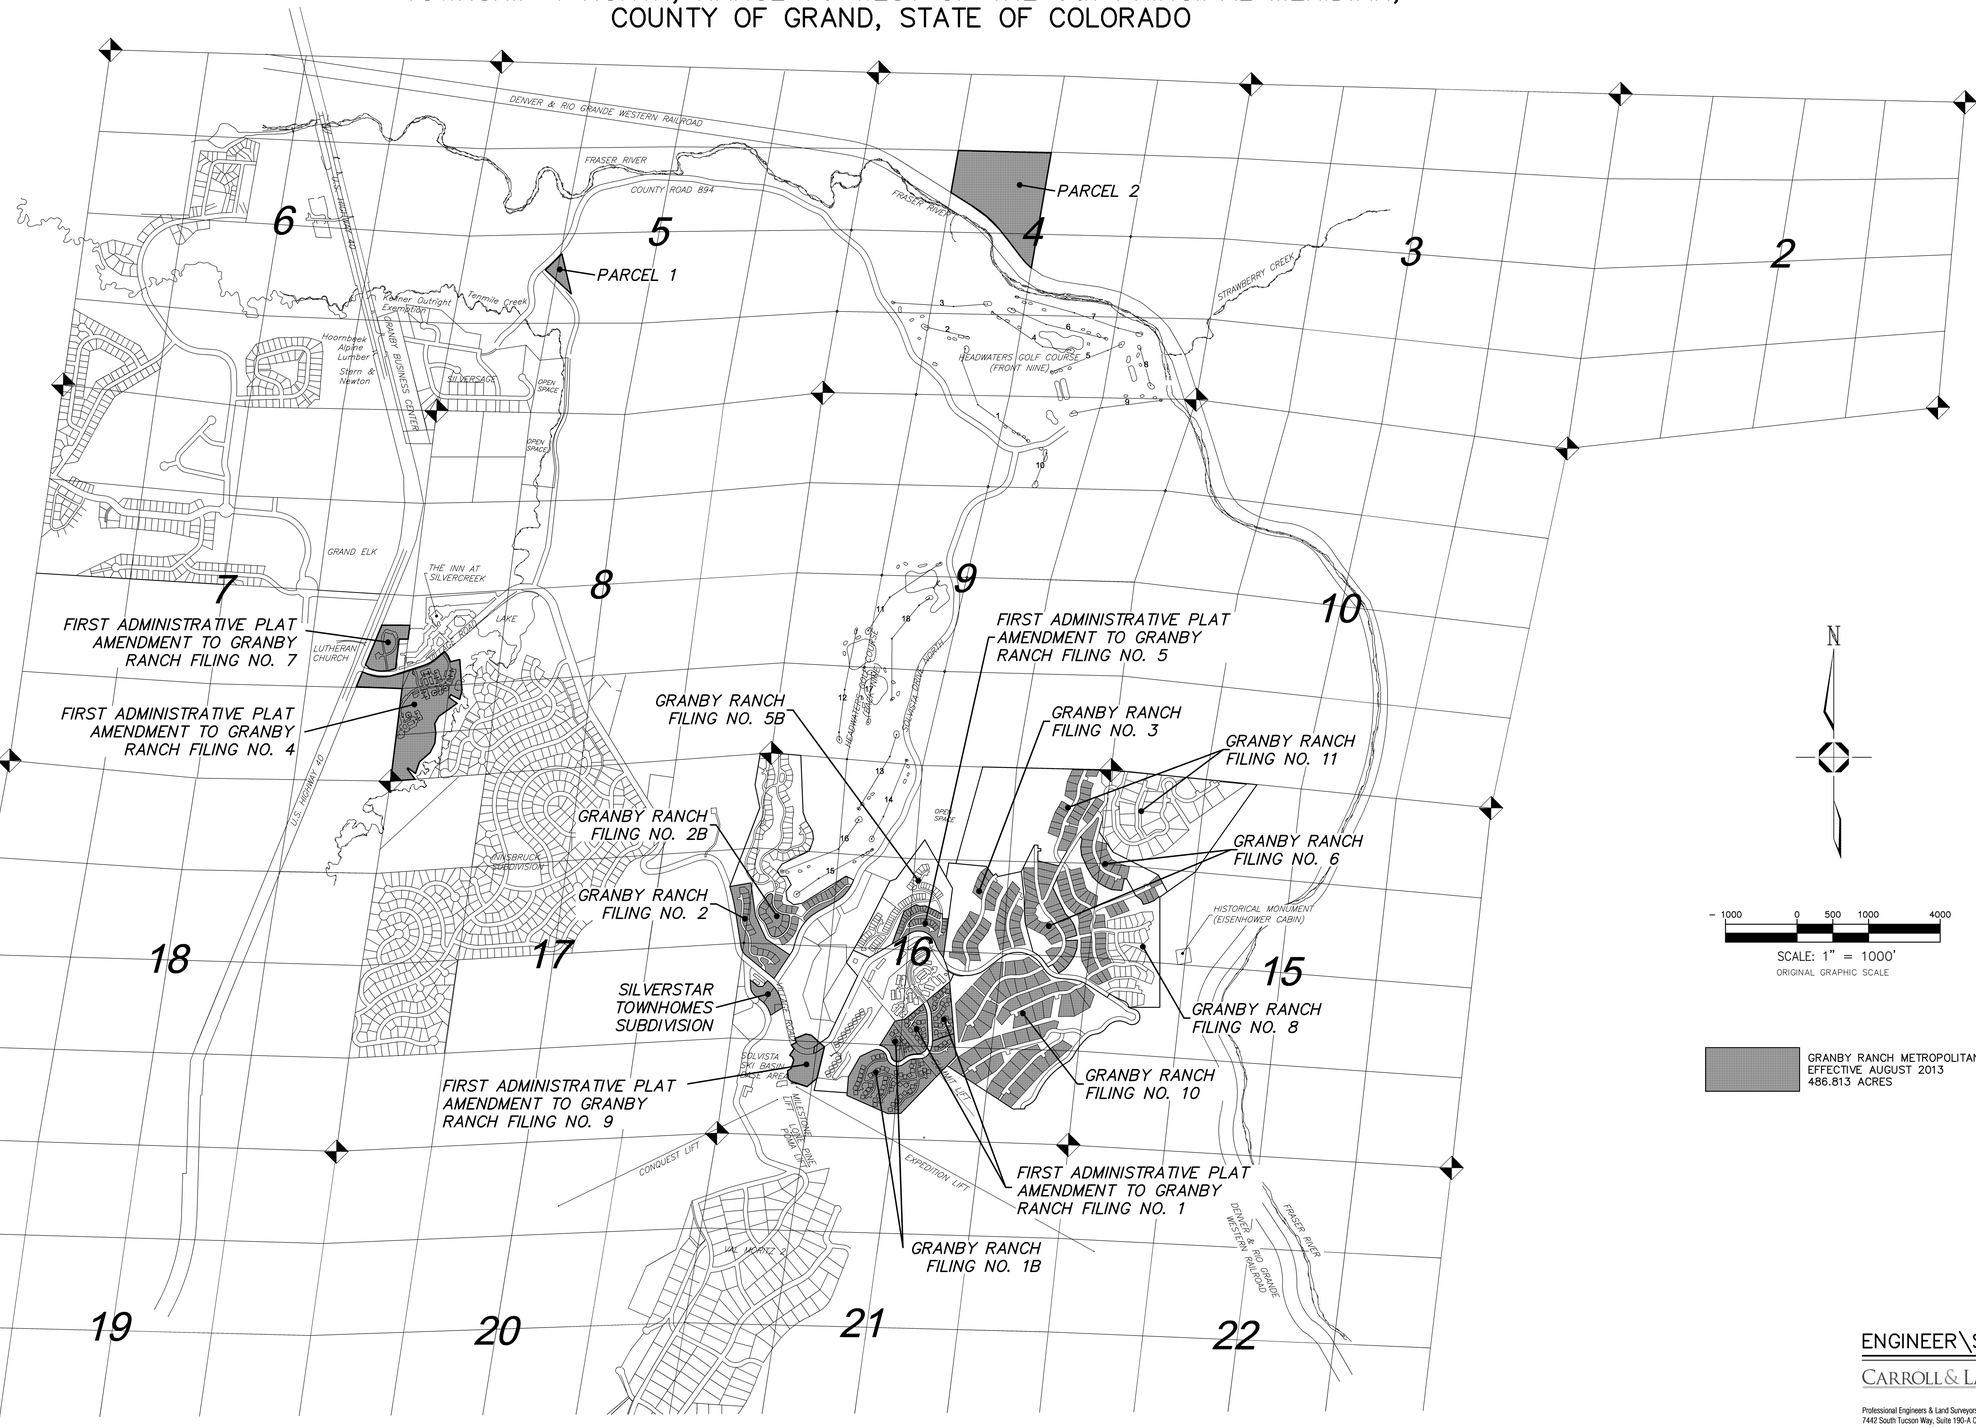

N

– 1000 0 500 1000 4000

SCALE: 1" = 1000'
ORIGINAL GRAPHIC SCALE

GRANBY RANCH METROPOLITAN DISTRICT
EFFECTIVE AUGUST 2013
486.813 ACRES

ENGINEER\SURVEYOR

CARROLL & LANGE-MANHARD
A MANHARD CONSULTING COMPANY

Professional Engineers & Land Surveyors
7442 South Tucson Way, Suite 190-A Centennial, Colorado 80112 (303) 708-0500